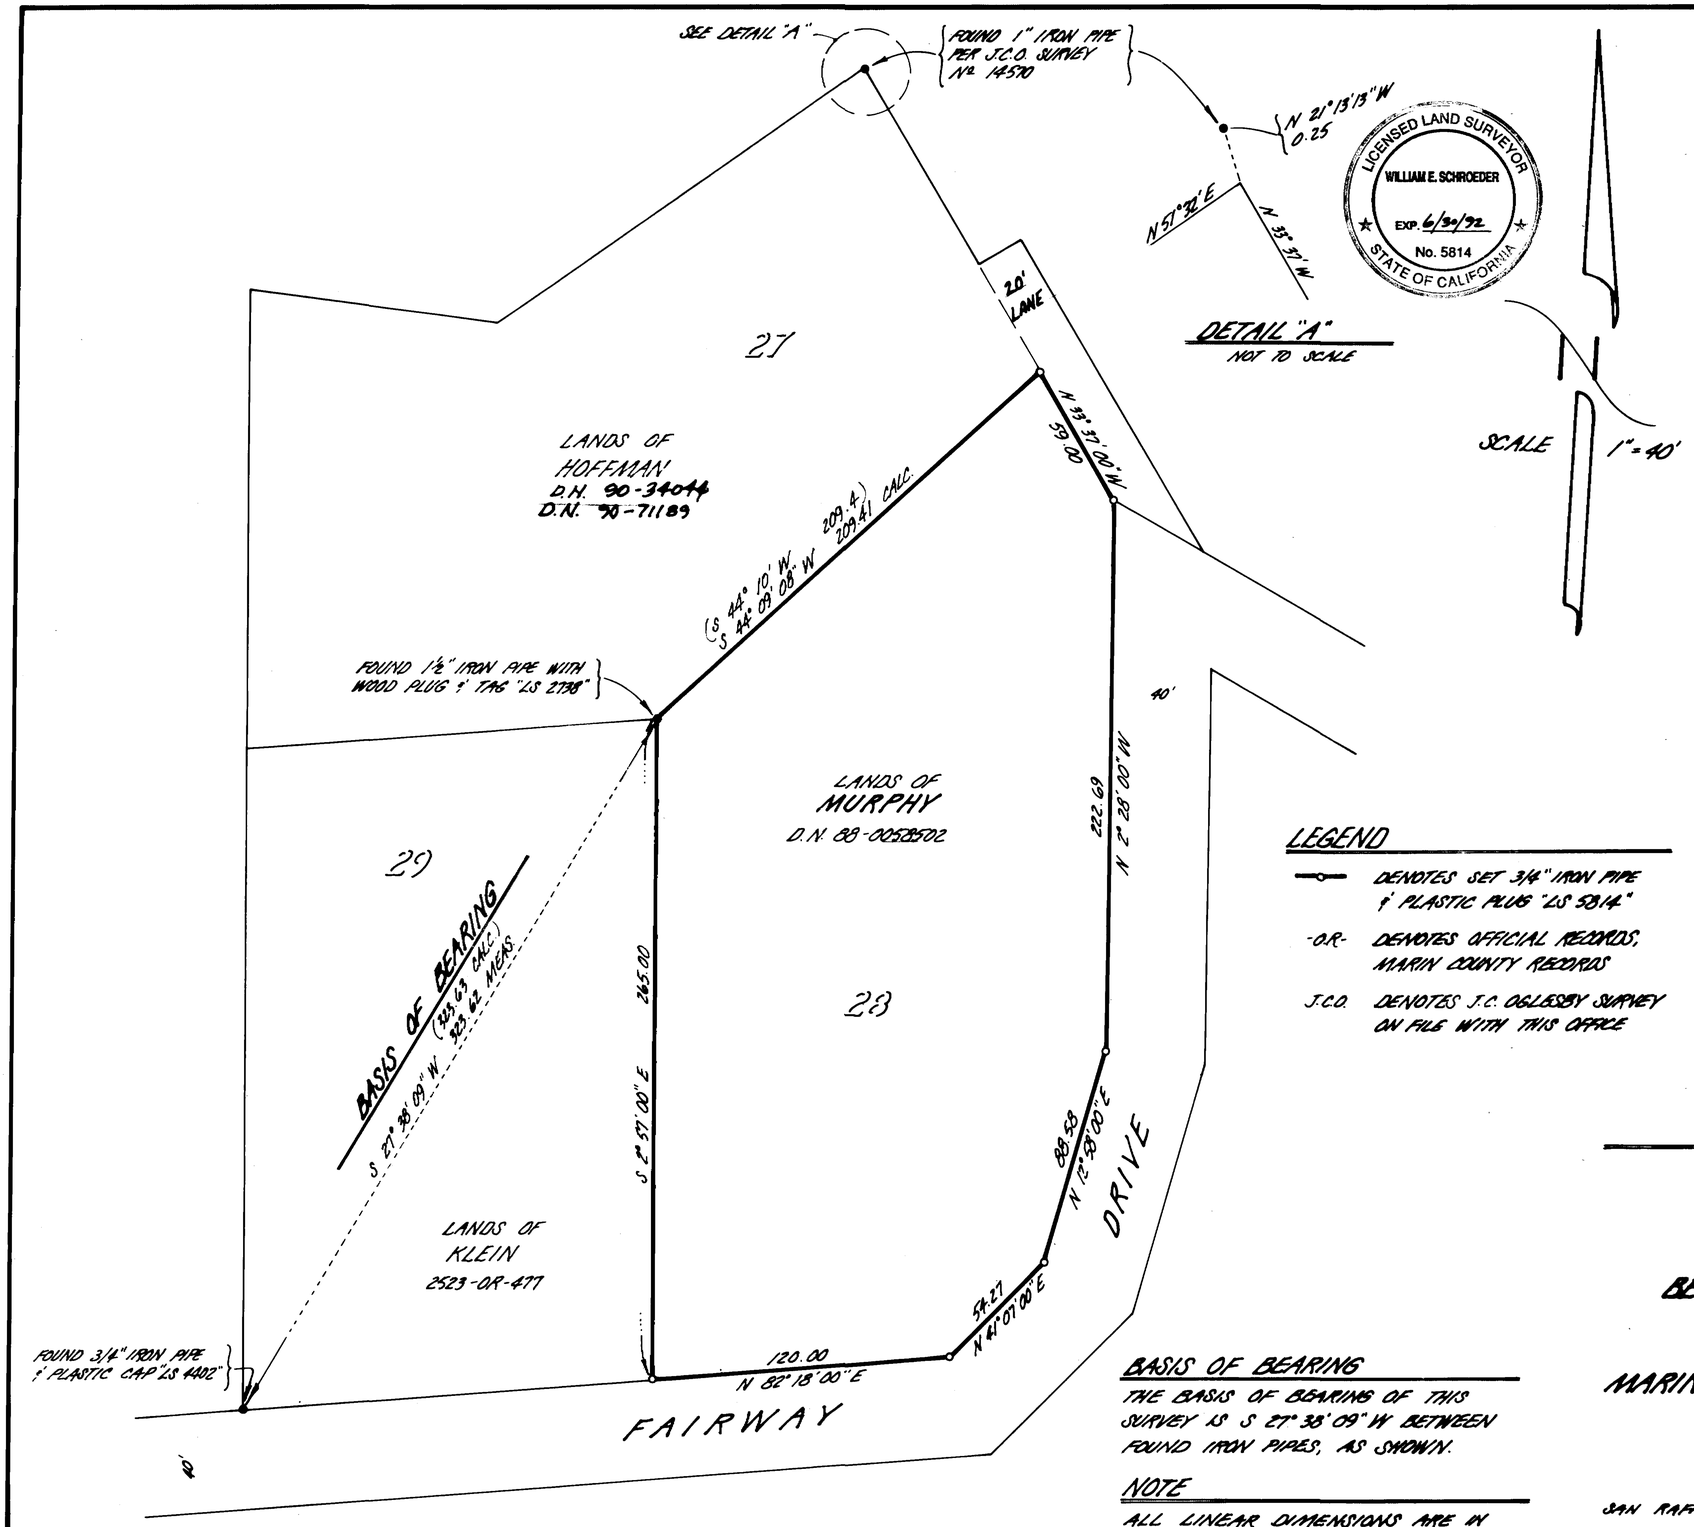

SURVEYOR'S STATEMENT

This map correctly represents a survey made by me or under my direction in conformance with the requirements of the Land Surveyors Act at the request of:
Kingsley Murphy

Signed: William Schroeder
William Schroeder ~ LS 5814

LICENSED LAND SURVEYOR — WILLIAM E. SCHROEDER — EXP. 6/30/92 — No. 5814 — STATE OF CALIFORNIA

COUNTY SURVEYOR'S STATEMENT

This map has been examined in accordance with Section 8766 of the Land Surveyors Act this 7th day of June 1991

County Surveyor

By Deputy: _____

REGISTERED PROFESSIONAL ENGINEER — Michael G. Seaford — No. 25885 Exp. 12-31-93 — CIVIL — STATE OF CALIFORNIA

RECORDER'S STATEMENT

Filed this 5th day of July 1991 at 9:01 A.M. in Book 29 of Surveys at Page 18 at the request of:
Marin County Public Works Dept.

Serial Nº: 91-41095 Fee: $16.00

James J. Del Bon
County Recorder

By Deputy: Karen Jones

LEGEND

- ⊸ DENOTES SET 3/4" IRON PIPE & PLASTIC PLUG "LS 5814"
- -O.R- DENOTES OFFICIAL RECORDS, MARIN COUNTY RECORDS
- J.C.O. DENOTES J.C. OGLESBY SURVEY ON FILE WITH THIS OFFICE

BASIS OF BEARING

THE BASIS OF BEARINGS OF THIS SURVEY IS S 27°38'09" W BETWEEN FOUND IRON PIPES, AS SHOWN.

NOTE

ALL LINEAR DIMENSIONS ARE IN FEET AND DECIMALS THEREOF

RECORD OF SURVEY

LANDS OF MURPHY
AS DESCRIBED IN
OFFICIAL RECORDS DOC. Nº 88-0058502
MARIN COUNTY RECORDS
BEING ALSO LOT 28, UNRECORDED MAP OF
"MARIN COUNTRY CLUB HEIGHTS"
VICINITY SAN RAFAEL
MARIN COUNTY CALIFORNIA
SURVEY Nº S-339

PREPARED BY
JOSEPH GRIPPI & ASSOCIATES
1877 GRAND AVENUE
SAN RAFAEL CALIFORNIA

AP 16-021-15 SHEET 1 OF 1

CAM 7070