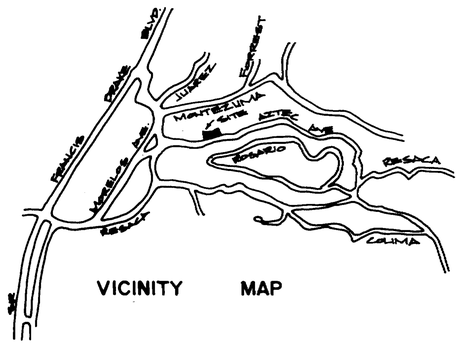

VICINITY MAP

SAN GERONIMO AREA

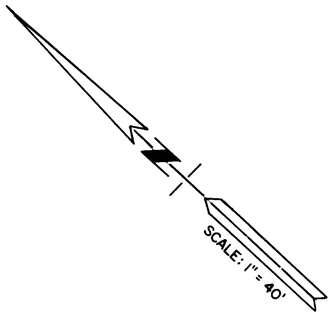

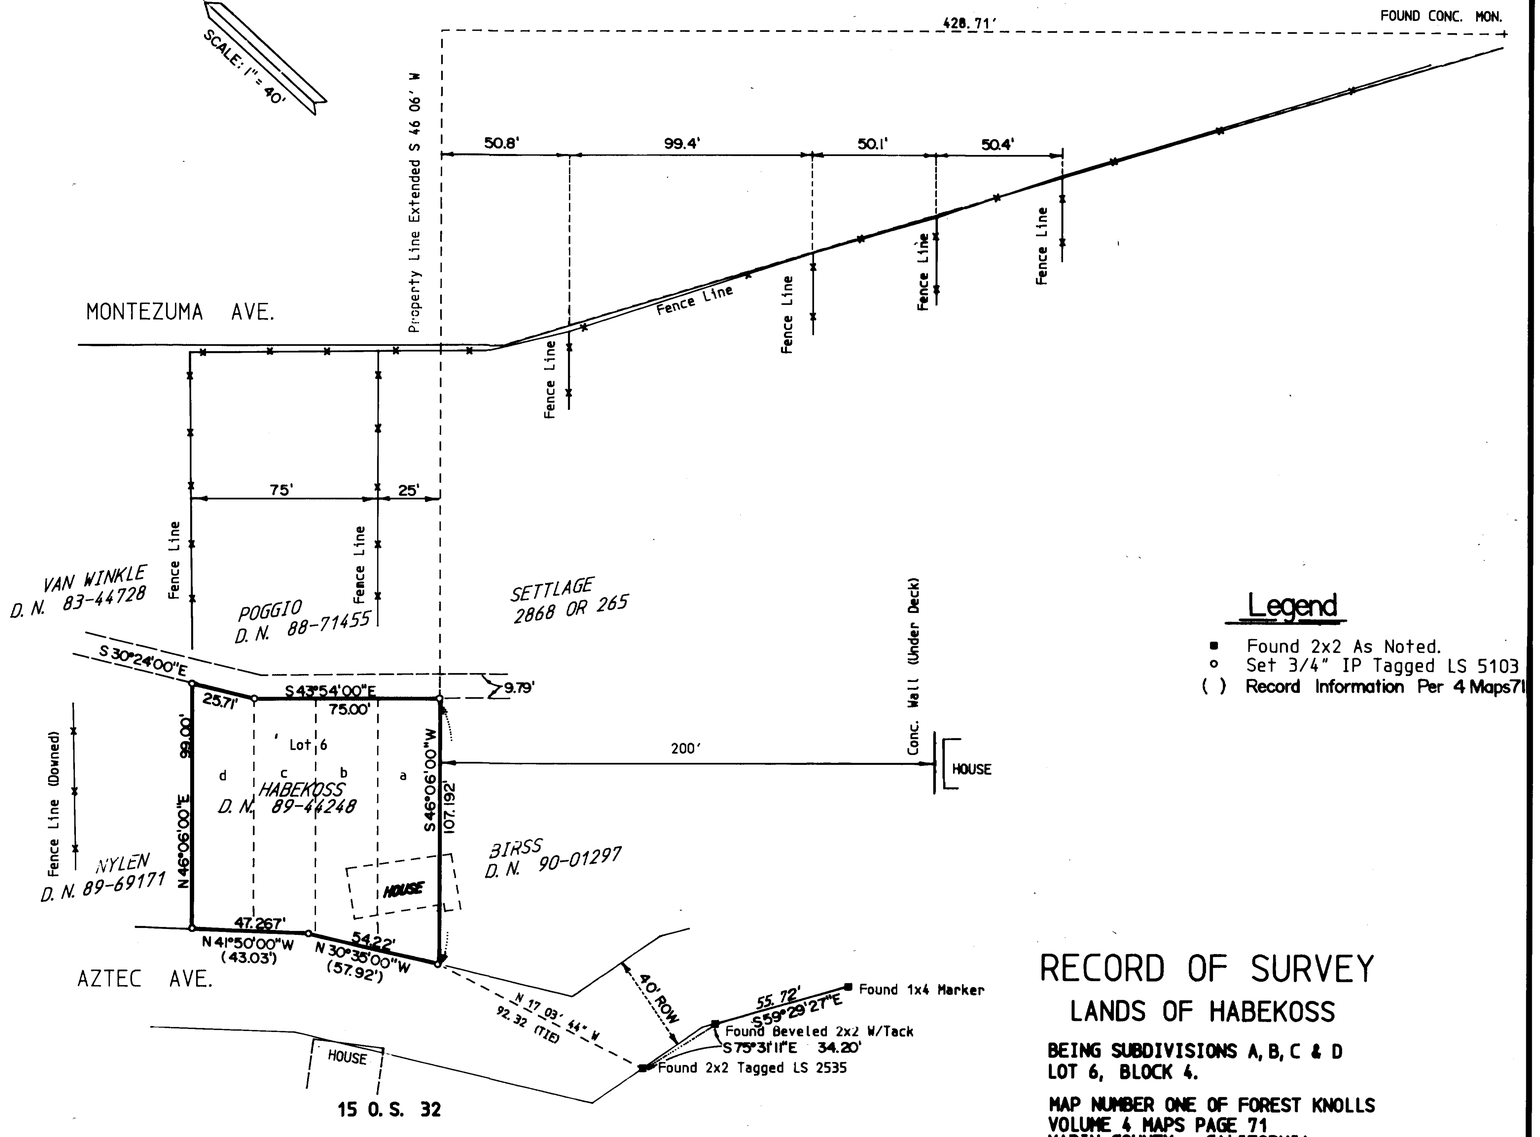

Legend

- ■ Found 2x2 As Noted.
- ○ Set 3/4" IP Tagged LS 5103
- ( ) Record Information Per 4 Maps 71

RECORD OF SURVEY

LANDS OF HABEKOSS

BEING SUBDIVISIONS A, B, C & D
LOT 6, BLOCK 4.

MAP NUMBER ONE OF FOREST KNOLLS
VOLUME 4 MAPS PAGE 71
MARIN COUNTY CALIFORNIA

A. P. 169-141-25, 26

BASIS OF BEARING-BETWEEN FOUND HUB LS 2535 & BEVELED HUB S 75 31' 11" E 34.20' (CALC.) 15 ROS 32

NOTE: ALL DISTANCES ARE IN FEET AND DECIMALS THEREOF.

CRAMER-DAVIS INC., 1561 SOUTH NOVATO BLVD. SUITE C. NOVATO, CA.

SHEET 1 OF 1

SURVEYOR'S STATEMENT

THIS MAP CORRECTLY REPRESENTS A SURVEY MADE BY ME OR UNDER MY DIRECTION IN CONFORMANCE WITH THE REQUIREMENTS OF THE LAND SURVEYORS' ACT AT THE REQUEST OF Ben Hansen OF _____.

LICENSED LAND SURVEYOR DAVID L. CRAMER Lic. #5103 May 31, 1997 STATE OF CALIFORNIA

David L. Cramer
L.S. 5103 May 31, 1997

RECORDER'S CERTIFICATE

FILED THIS 17th DAY OF JULY, 1991, AT 2:00 P.M., IN BOOK 39 OF Surveys AT PAGE 20, AT THE REQUEST OF DPW, SERIAL #91-044307 FEE $6.00.

James L. Dolton
County Recorder
K Small deputy

COUNTY SURVEYOR'S STATEMENT

THIS MAP HAS BEEN EXAMINED IN ACCORDANCE WITH SECTION 8766 OF THE LAND SURVEYORS' ACT THIS _____ DAY OF _____, 1991.

M. Mehdi Madjd-Sadjadi/
Deputy County Surveyor
Siamak Mohammadi

REGISTERED PROFESSIONAL ENGINEER SIAMAK MOHAMMADI No. C040963 Exp 3/31/95 CIVIL STATE OF CALIFORNIA

CRM 7074

RECORDED BY NUMBERS OTHER POSITION DOES NOT PRINT ON THIS LINE