SURVEYOR'S STATEMENT

This map correctly represents a survey made by me or under my direction in conformance with the requirements of the Land Surveyors Act at the request of:

MR. TAVASZI

Signed: William Schroeder
William Schroeder ~ LS 5814

LICENSED LAND SURVEYOR
WILLIAM E. SCHROEDER
EXP. 6/30/92
No. 5814
STATE OF CALIFORNIA

COUNTY SURVEYOR'S STATEMENT

This map has been examined in accordance with Section 8766 of the Land Surveyors Act this 7th day of June 1991.

County Surveyor

REGISTERED PROFESSIONAL ENGINEER
Maold Scaldi
No 25885
Exp 12-31-93
OF CALIFORNIA

By Deputy

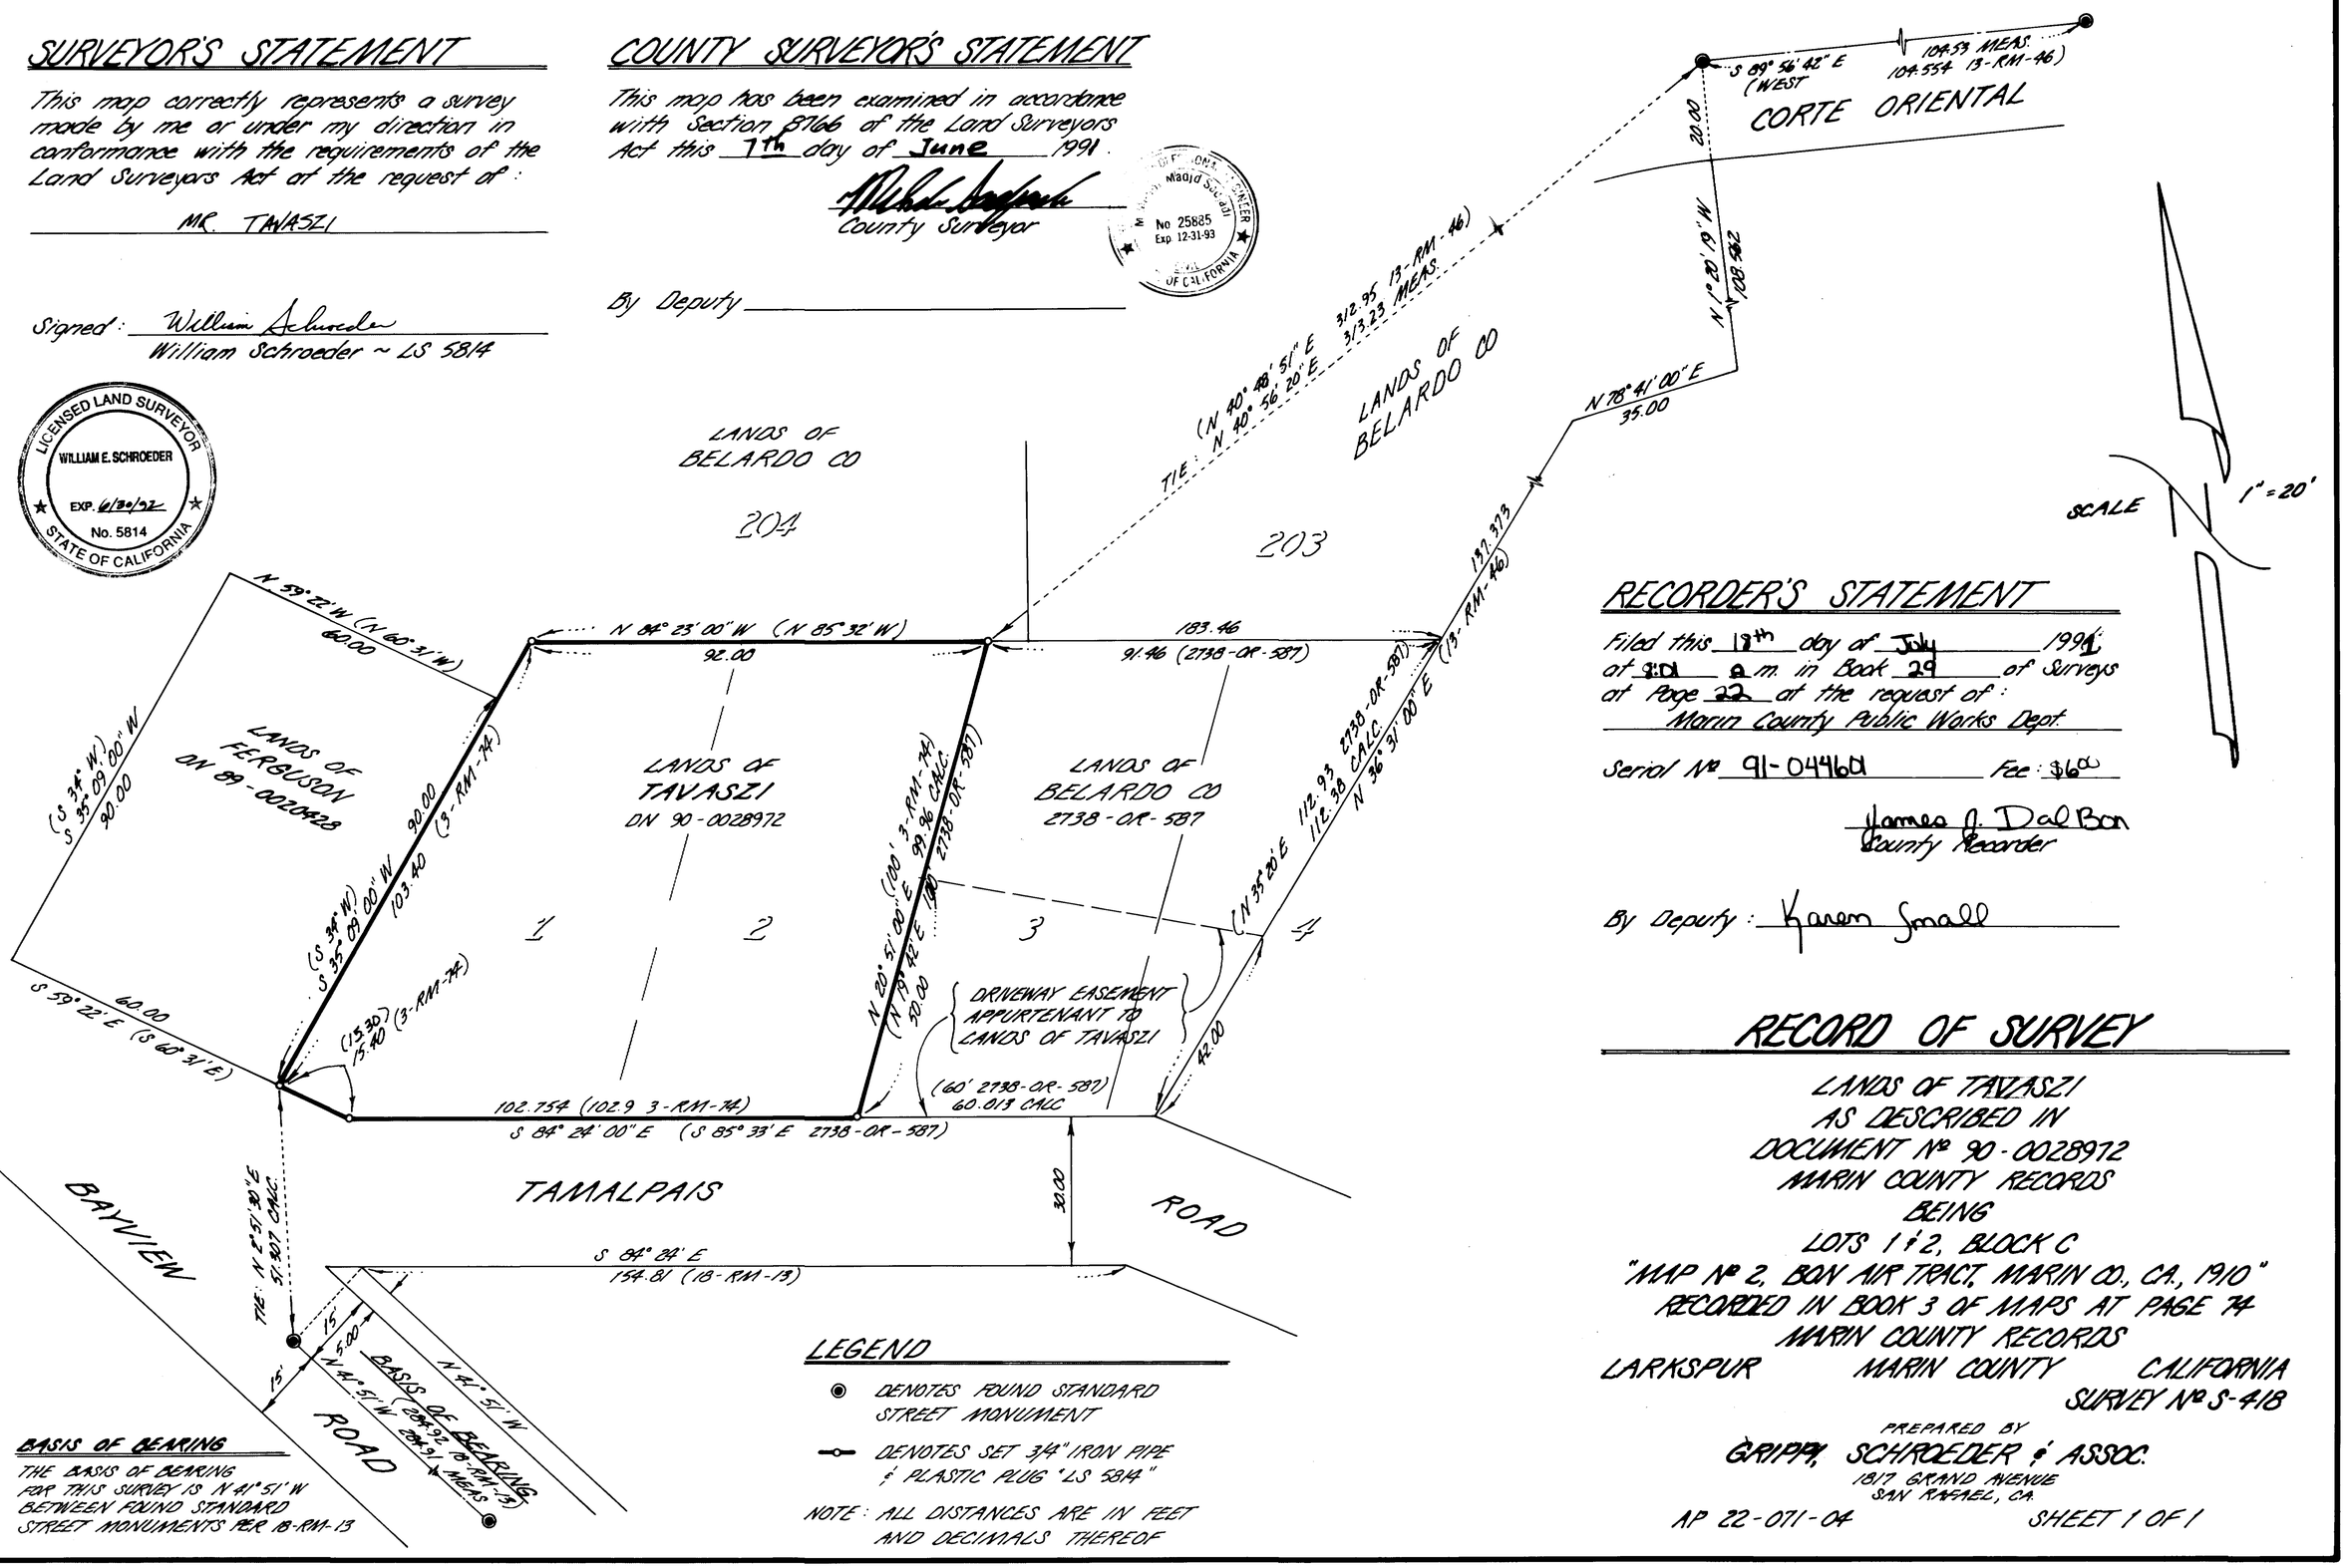

BASIS OF BEARING

THE BASIS OF BEARING FOR THIS SURVEY IS N 41° 51' W BETWEEN FOUND STANDARD STREET MONUMENTS PER 18-RM-13

LEGEND

- DENOTES FOUND STANDARD STREET MONUMENT
- DENOTES SET 3/4" IRON PIPE & PLASTIC PLUG "LS 5814"

NOTE: ALL DISTANCES ARE IN FEET AND DECIMALS THEREOF

RECORDER'S STATEMENT

Filed this 18th day of July 1991 at 3:01 p.m. in Book 29 of Surveys at Page 22 at the request of:
Marin County Public Works Dept.

Serial No 91-044601 Fee: $6.00

James J. DalBon
County Recorder

By Deputy: Karen Small

RECORD OF SURVEY

LANDS OF TAVASZI
AS DESCRIBED IN
DOCUMENT No 90-0028972
MARIN COUNTY RECORDS
BEING
LOTS 1 & 2, BLOCK C
"MAP No 2, BON AIR TRACT, MARIN CO., CA., 1910"
RECORDED IN BOOK 3 OF MAPS AT PAGE 74
MARIN COUNTY RECORDS
LARKSPUR MARIN COUNTY CALIFORNIA
SURVEY No S-418

PREPARED BY
GRIPP, SCHROEDER & ASSOC.
1817 GRAND AVENUE
SAN RAFAEL, CA.

AP 22-071-04 SHEET 1 OF 1

cpn 7076