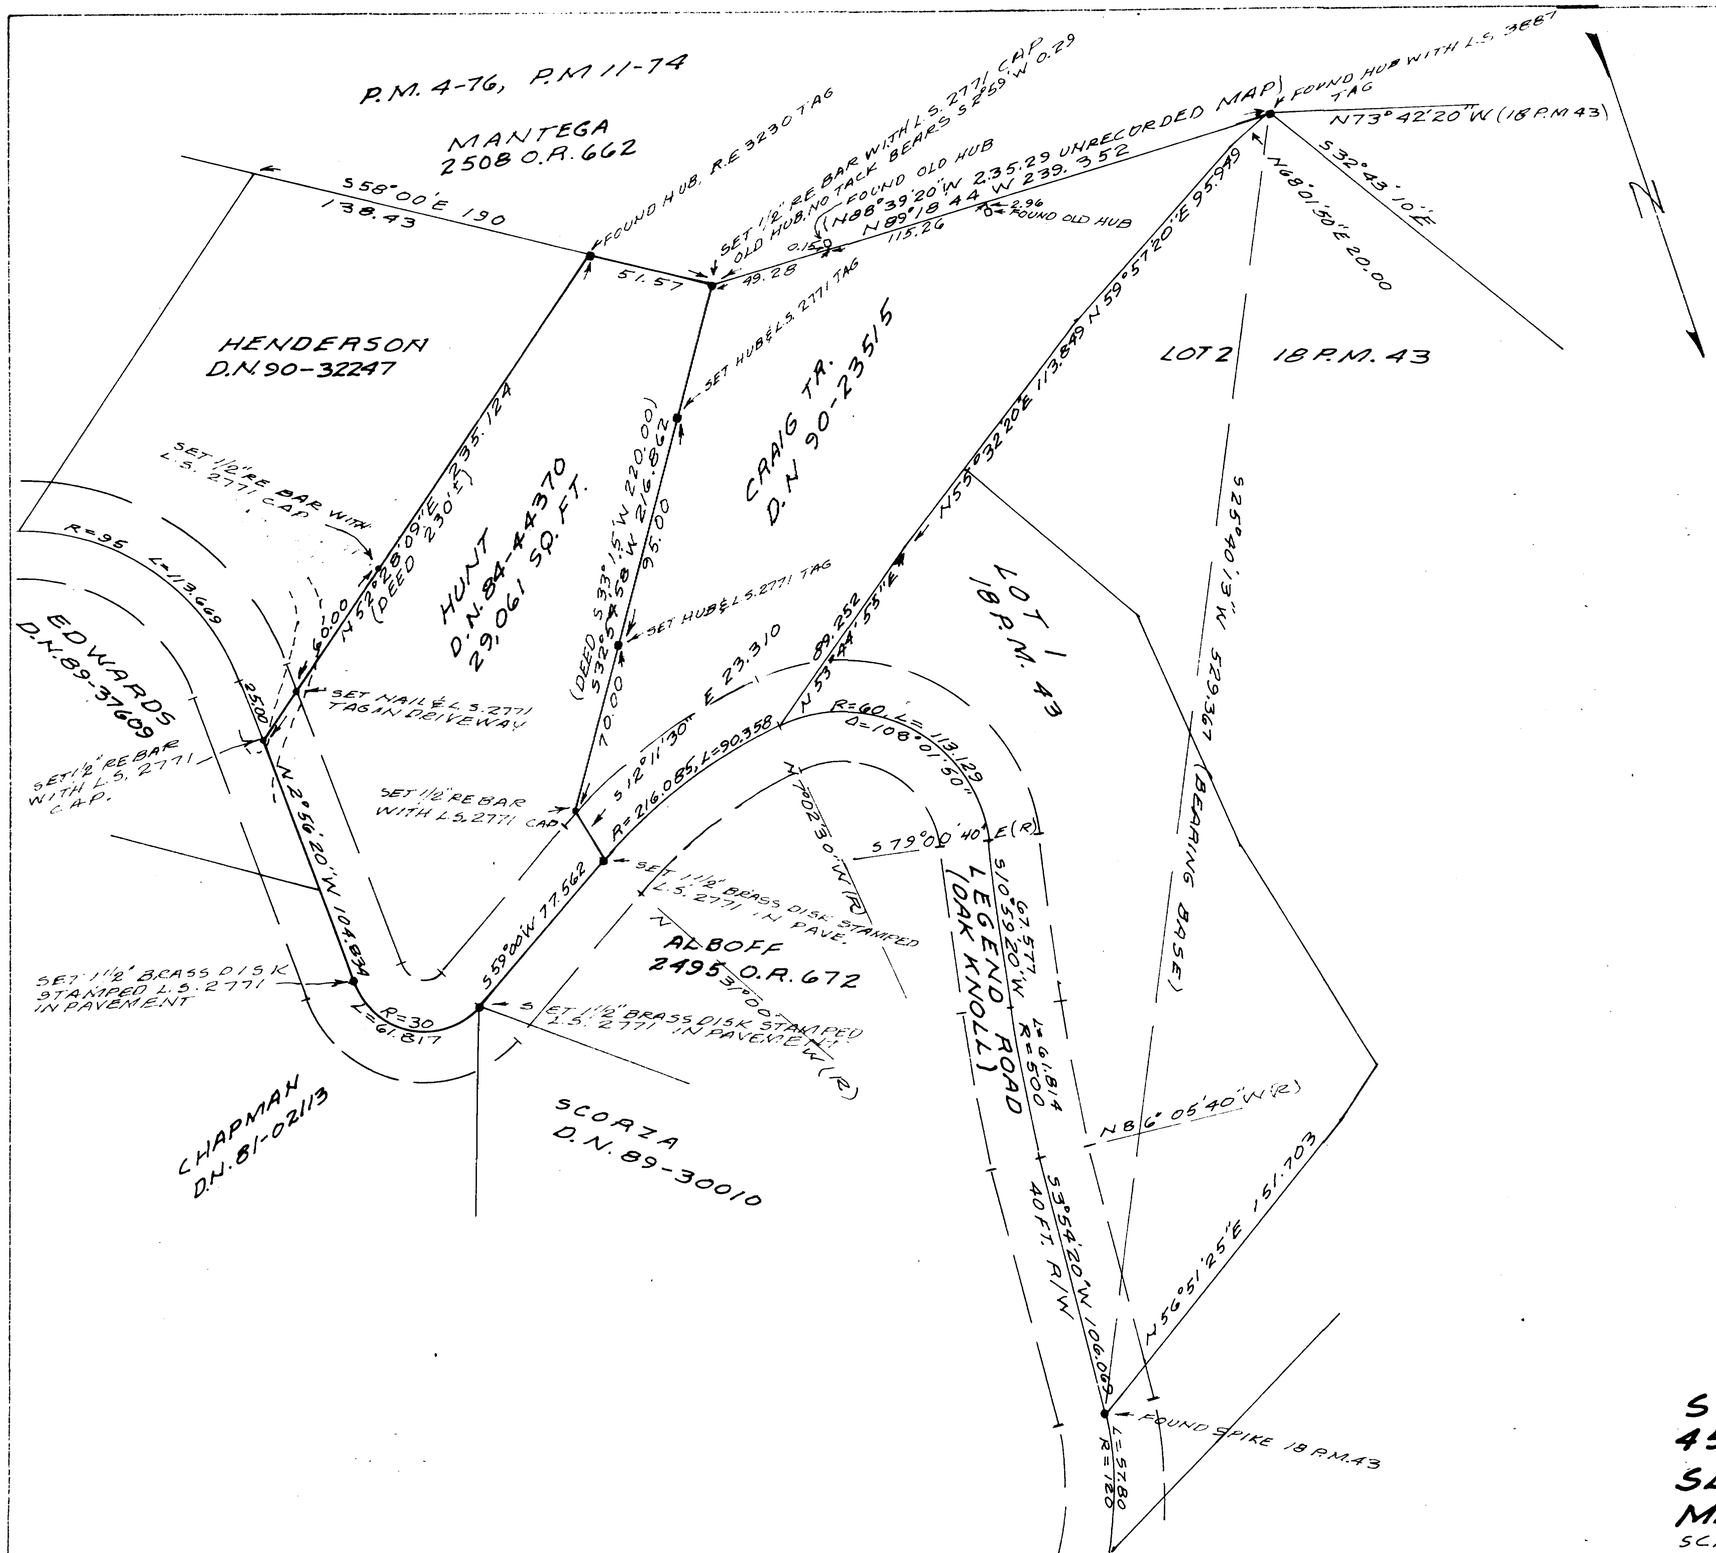

LICENSED LAND SURVEYOR
PAUL B. NEESE
No. 2771
STATE OF CALIFORNIA

SURVEYOR'S STATEMENT

THIS MAP CORRECTLY REPRESENTS A SURVEY MADE BY ME OR UNDER MY DIRECTION IN CONFORMANCE WITH THE REQUIREMENTS OF THE LAND SURVEYORS ACT AT THE REQUEST OF CLANCY HUNT

SIGNED Paul B. Neese
PAUL B. NEESE L.S. 2771
LICENSE EXPIRES 6-30-92

COUNTY SURVEYOR'S STATEMENT

THIS MAP HAS BEEN EXAMINED IN ACCORDANCE WITH SECTION 8766 OF THE LAND SURVEYORS ACT THIS 10th DAY OF JULY, 1991.

U. MADID-SADIADI BY R.D. Beaumont
COUNTY SURVEYOR DEPUTY

REGISTERED PROFESSIONAL ENGINEER
ROBERT DARRELL BEAUTHONY
C 30292
Exp. 3-31-92
CIVIL
STATE OF CALIFORNIA

RECORDER'S STATEMENT

FILED THIS 18th DAY OF JULY 1991 AT 10:00 A.M. IN BOOK 29 OF SURVEYS AT PAGE 23, SERIAL NO. 91-044671
FEE $16.00 AT THE REQUEST OF THE DEPT. OF PUBLIC WORKS.

James J. Del Bon
COUNTY RECORDER

Karen Small
DEPUTY RECORDER

RECORD OF SURVEY
LANDS OF HUNT, 84-44370
SURVEY PORTION OF LOT 454, UNRECORDED MAP OF SLEEPY HOLLOW ACRES, MARIN COUNTY, CALIFORNIA

SCALE 1" = 40' MAY 1991

PAUL B. NEESE L.S. 2771

SHEET 1 OF 1

ALL DISTANCES ARE IN FEET & DECIMALS THEREOF.

A.P. 176-221-07

cap 7077