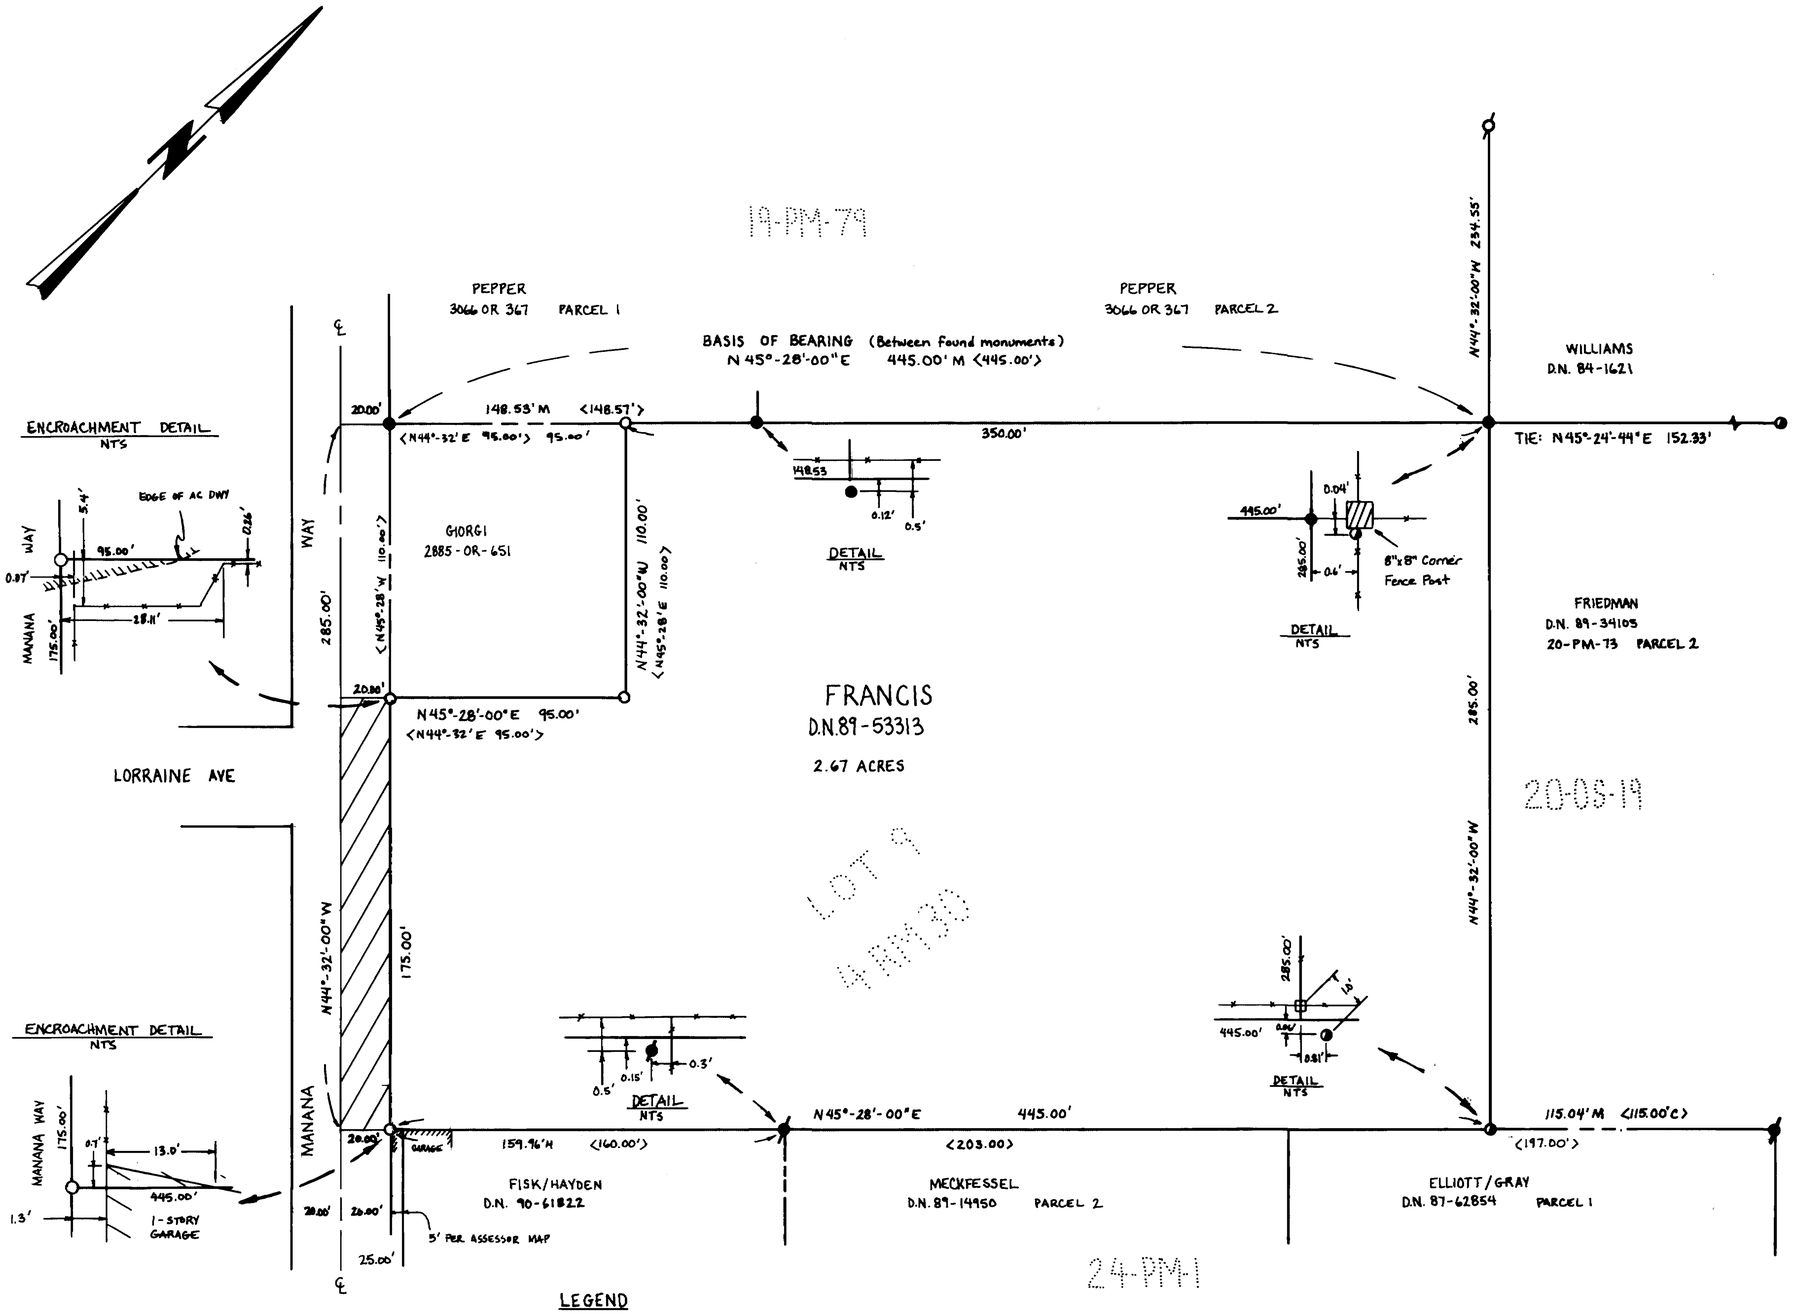

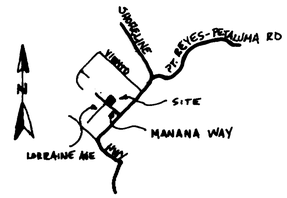

VICINITY MAP
NO SCALE

COUNTY SURVEYOR'S STATEMENT

THIS MAP HAS BEEN EXAMINED IN ACCORDANCE WITH SECTION 8766 OF THE LAND SURVEYOR'S ACT.

THIS 6th DAY OF AUGUST 19 91

MEHDI MADJD SADJADI
COUNTY SURVEYOR

BY: R.P. Beaumont
DEPUTY

REGISTERED PROFESSIONAL ENGINEER — CIVIL — STATE OF CALIFORNIA

RECORDER'S STATEMENT

FILED THIS 12TH DAY OF Aug. 1991 AT 2:01 PM IN BOOK 29 OF SURVEYS AT PAGE 27, AT THE REQUEST OF I.L. SCHWARTZ ASSOC., INC. AND DEPT. OF PUBLIC WORKS.
SERIAL NO. 91-51531 FEE: $6.00

James L. Dal Bon
COUNTY RECORDER

BY: C. Lewis
DEPUTY

SURVEYOR'S STATEMENT

THIS MAP CORRECTLY REPRESENTS A SURVEY MADE BY ME OR UNDER MY DIRECTION IN CONFORMANCE WITH THE REQUIREMENTS OF THE LAND SURVEYOR'S ACT AT THE REQUEST OF SAMUEL FRANCIS IN MAY 1991.

IRVING L. SCHWARTZ R.C.E. 18221

REGISTERED PROFESSIONAL ENGINEER — IRVING LOUIS SCHWARTZ — No. 18221 Exp. 6-30-93 — CIVIL — STATE OF CALIFORNIA

LEGEND

- ○ SET 3/4" IRON PIPE & TAG RCE 18221
- ● FOUND 3/4" IRON PIPE & TAG LS 3775
- ◐ FOUND 3/4" IRON PIPE & TAG RCE 17486
- ◉ FOUND 3/4" IRON PIPE & TAG RCE 18221
- ⌀ FOUND 5/8" RE-BAR NO TAG
- ▨ NOTE: PRIVATE ROAD AREA OF WHICH SUBJECT PARCEL CONTAINS REVERSION RIGHTS TO SAID ACREAGE. REFERENCE 4-RM-30
- ( ) RECORD DATA

NOTE: COURSES DESCRIBED IN D.N. 89-53313 OF THE EXCEPTED PORTION OF LOT 9, 4-RM-30 ARE IN ERROR. AS TO DIRECTION

OCCUPATION (FENCES, ETC..) FOLLOW PROPERTY LINES AS SHOWN WITHIN 1'+/-

RECORD OF SURVEY

LANDS OF FRANCIS

BEING A PORTION OF LOT 9 AS SHOWN ON "MAP NO. 1 POINT REYES LAND CO." 4-RM-30 D.N. 89-53313

MARIN COUNTY, CALIFORNIA

I.L. SCHWARTZ ASSOCIATES, INC.

NOVATO - ——— - CALIFORNIA

SCALE 1"= 40' MAY, 1991

AP NO. 119-181-21 JOB NO. 6127 1 OF 1

Sam 7085