SURVEYOR'S STATEMENT

THIS MAP CORRECTLY REPRESENTS A SURVEY MADE BY ME OR UNDER MY DIRECTION IN CONFORMANCE WITH THE REQUIREMENTS OF THE LAND SURVEYORS ACT AT THE REQUEST OF:

KIP MALY
IN APRIL 1991.

SIGNED: William Schroeder
WILLIAM SCHROEDER ~ LS 5814

LICENSED LAND SURVEYOR
WILLIAM E. SCHROEDER
EXP. 6/30/93
No. 5814
STATE OF CALIFORNIA

COUNTY SURVEYOR'S STATEMENT

THIS MAP HAS BEEN EXAMINED IN ACCORDANCE WITH SECTION 8766 OF THE LAND SURVEYORS ACT THIS 27th DAY OF SEPTEMBER 1991.

MEHDI MADJD-SADJADI
COUNTY SURVEYOR

BY DEPUTY: [signature]

REGISTERED PROFESSIONAL ENGINEER
ROBERT [illegible]
No. [illegible]
Exp. 3-31-92
CIVIL
STATE OF CALIFORNIA

LEGEND

- ● DENOTES FOUND CONCRETE MONUMENTS WITH "X" CUT PER 5-RM-15
- —o— DENOTES SET 3/4" IRON PIPE WITH PLASTIC PLUG "LS 5814"

NOTE: ALL LINEAR DIMENSIONS ARE IN FEET AND DECIMALS THEREOF.

BASIS OF BEARING

THE BASIS OF BEARING FOR THIS SURVEY IS N 17° 22' 33" W BETWEEN TWO FOUND CONCRETE MONUMENTS WITH CROSS-CUT PER 5-RM-15, AS SHOWN.

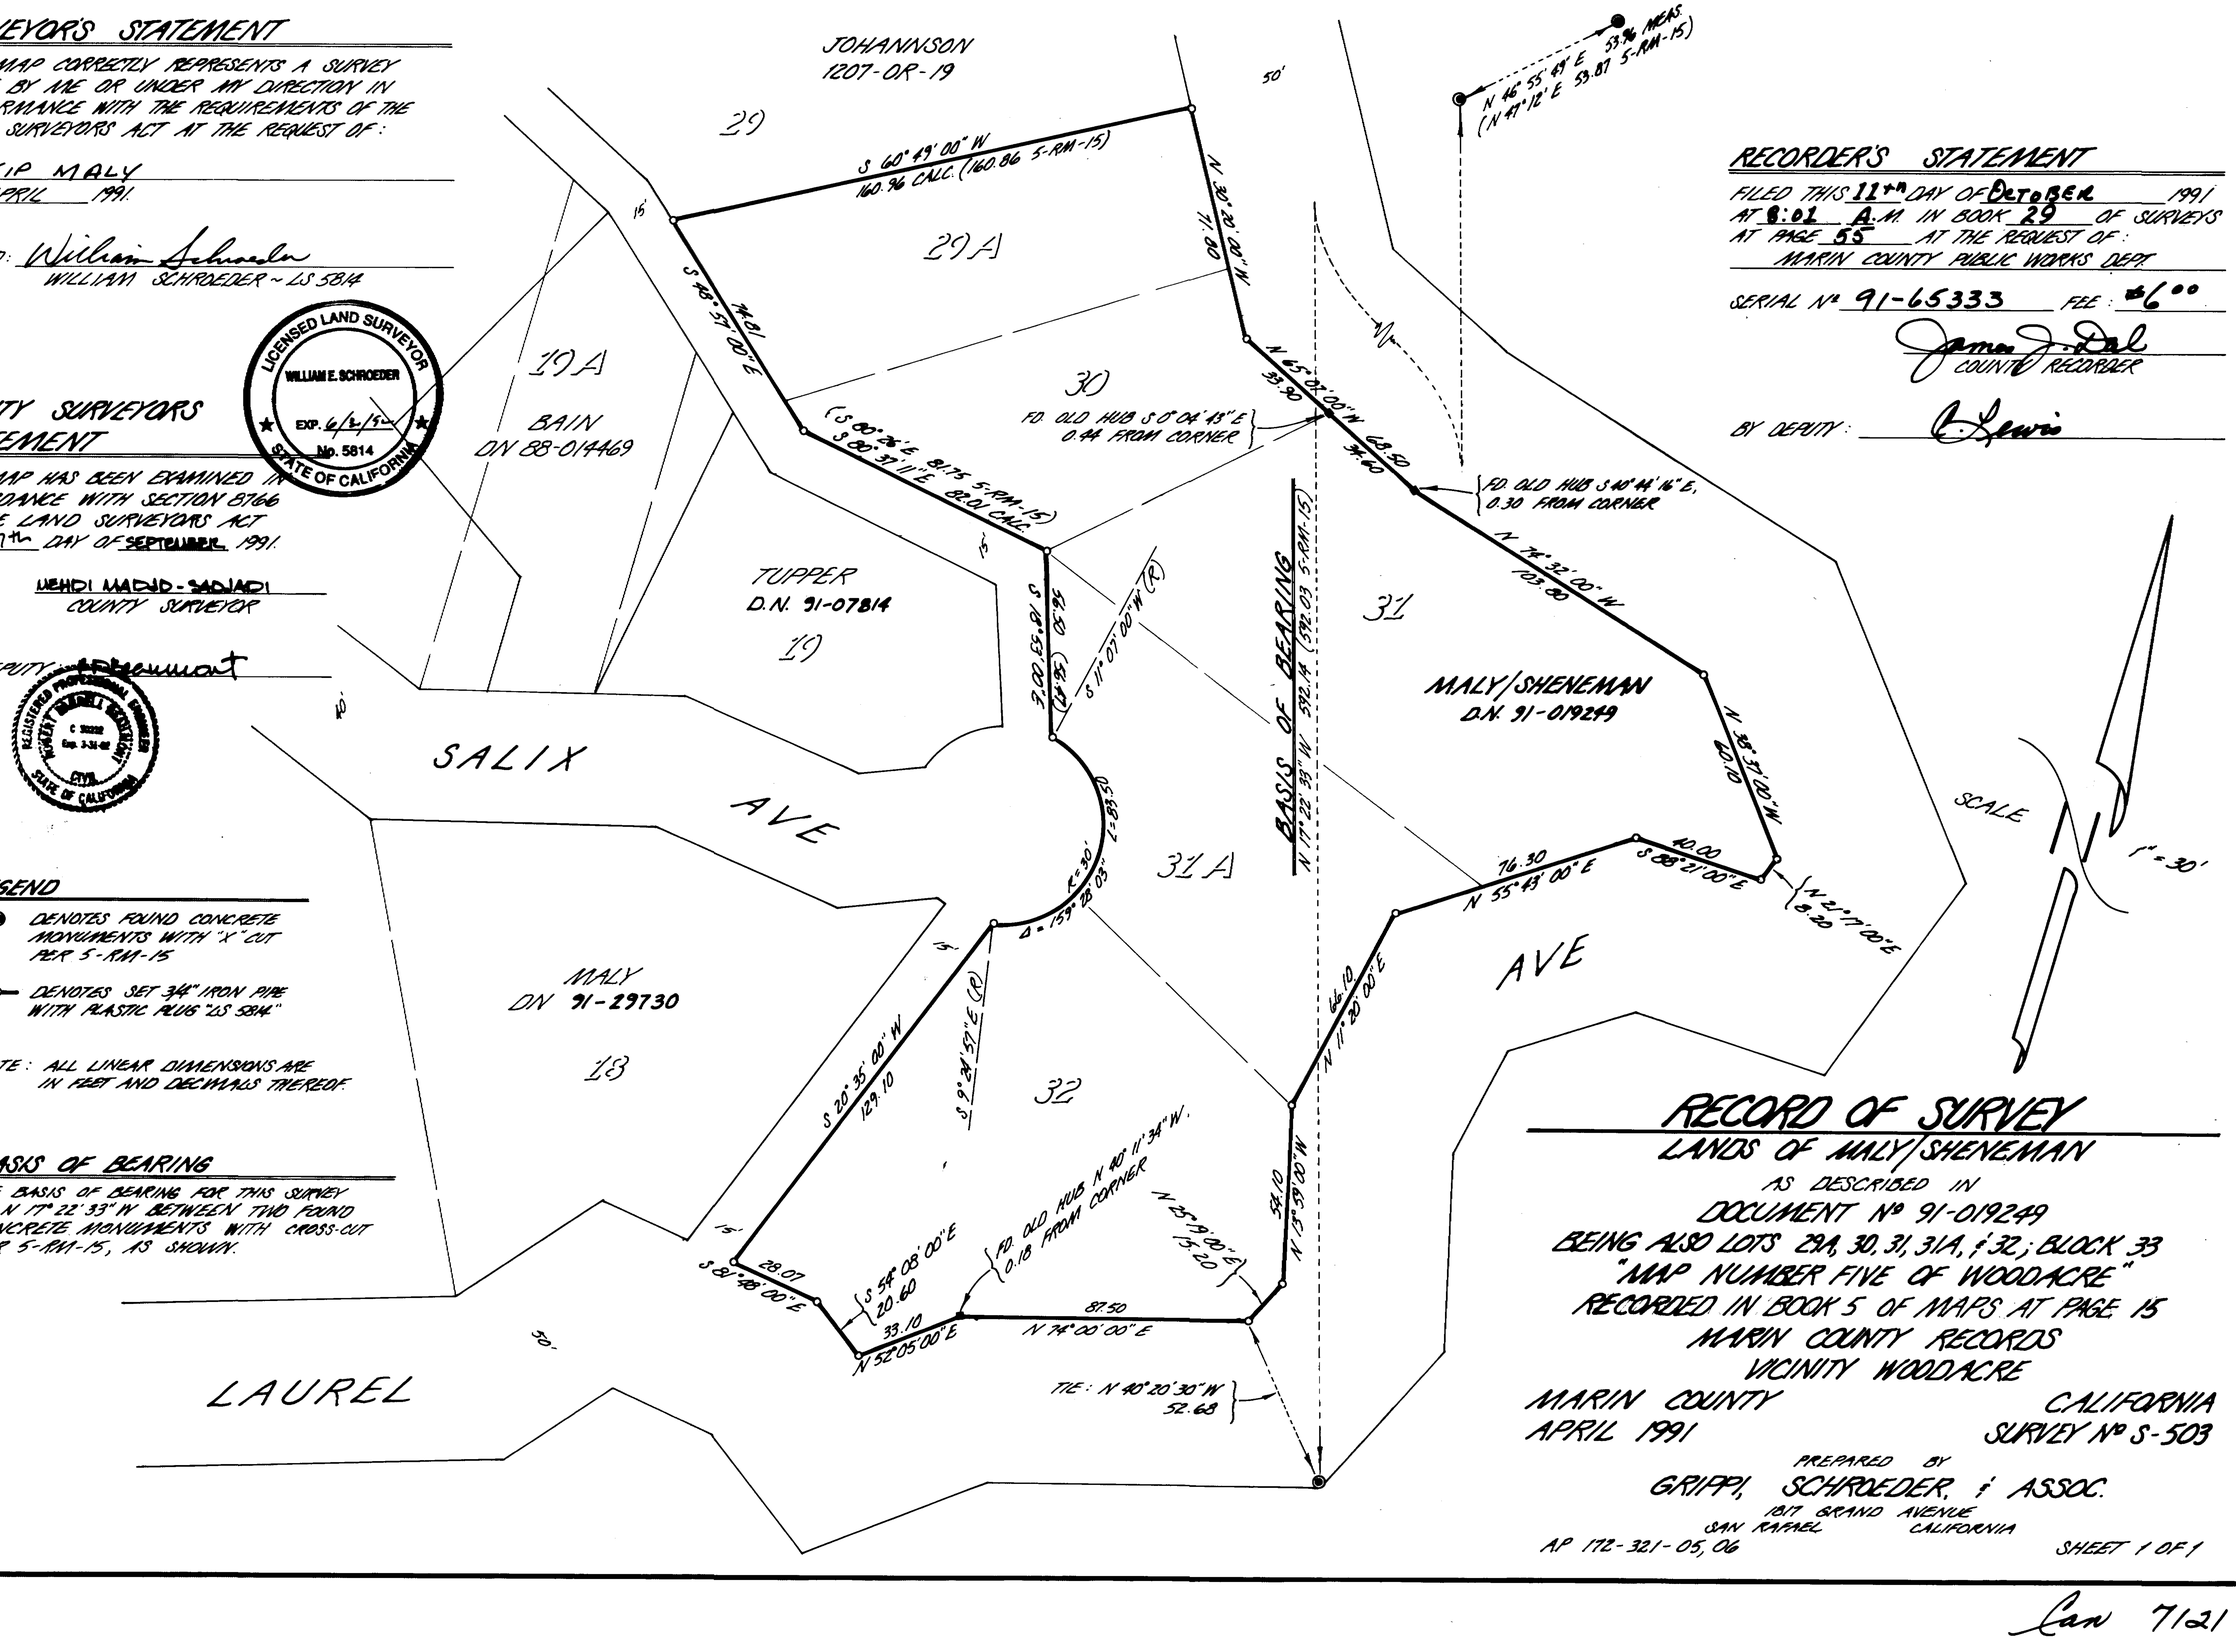

RECORDER'S STATEMENT

FILED THIS 11th DAY OF October 1991
AT 8:01 A.M. IN BOOK 29 OF SURVEYS
AT PAGE 55 AT THE REQUEST OF:
MARIN COUNTY PUBLIC WORKS DEPT

SERIAL Nº 91-65333 FEE: $6.00

James J. Dal
COUNTY RECORDER

BY DEPUTY: C. Lewis

RECORD OF SURVEY

LANDS OF MALY/SHENEMAN

AS DESCRIBED IN
DOCUMENT Nº 91-019249
BEING ALSO LOTS 29A, 30, 31, 31A, & 32; BLOCK 33
"MAP NUMBER FIVE OF WOODACRE"
RECORDED IN BOOK 5 OF MAPS AT PAGE 15
MARIN COUNTY RECORDS
VICINITY WOODACRE

MARIN COUNTY CALIFORNIA
APRIL 1991 SURVEY Nº S-503

PREPARED BY
GRIPPI, SCHROEDER, & ASSOC.
1817 GRAND AVENUE
SAN RAFAEL CALIFORNIA

AP 172-321-05, 06

SHEET 1 OF 1

Lan 7/21