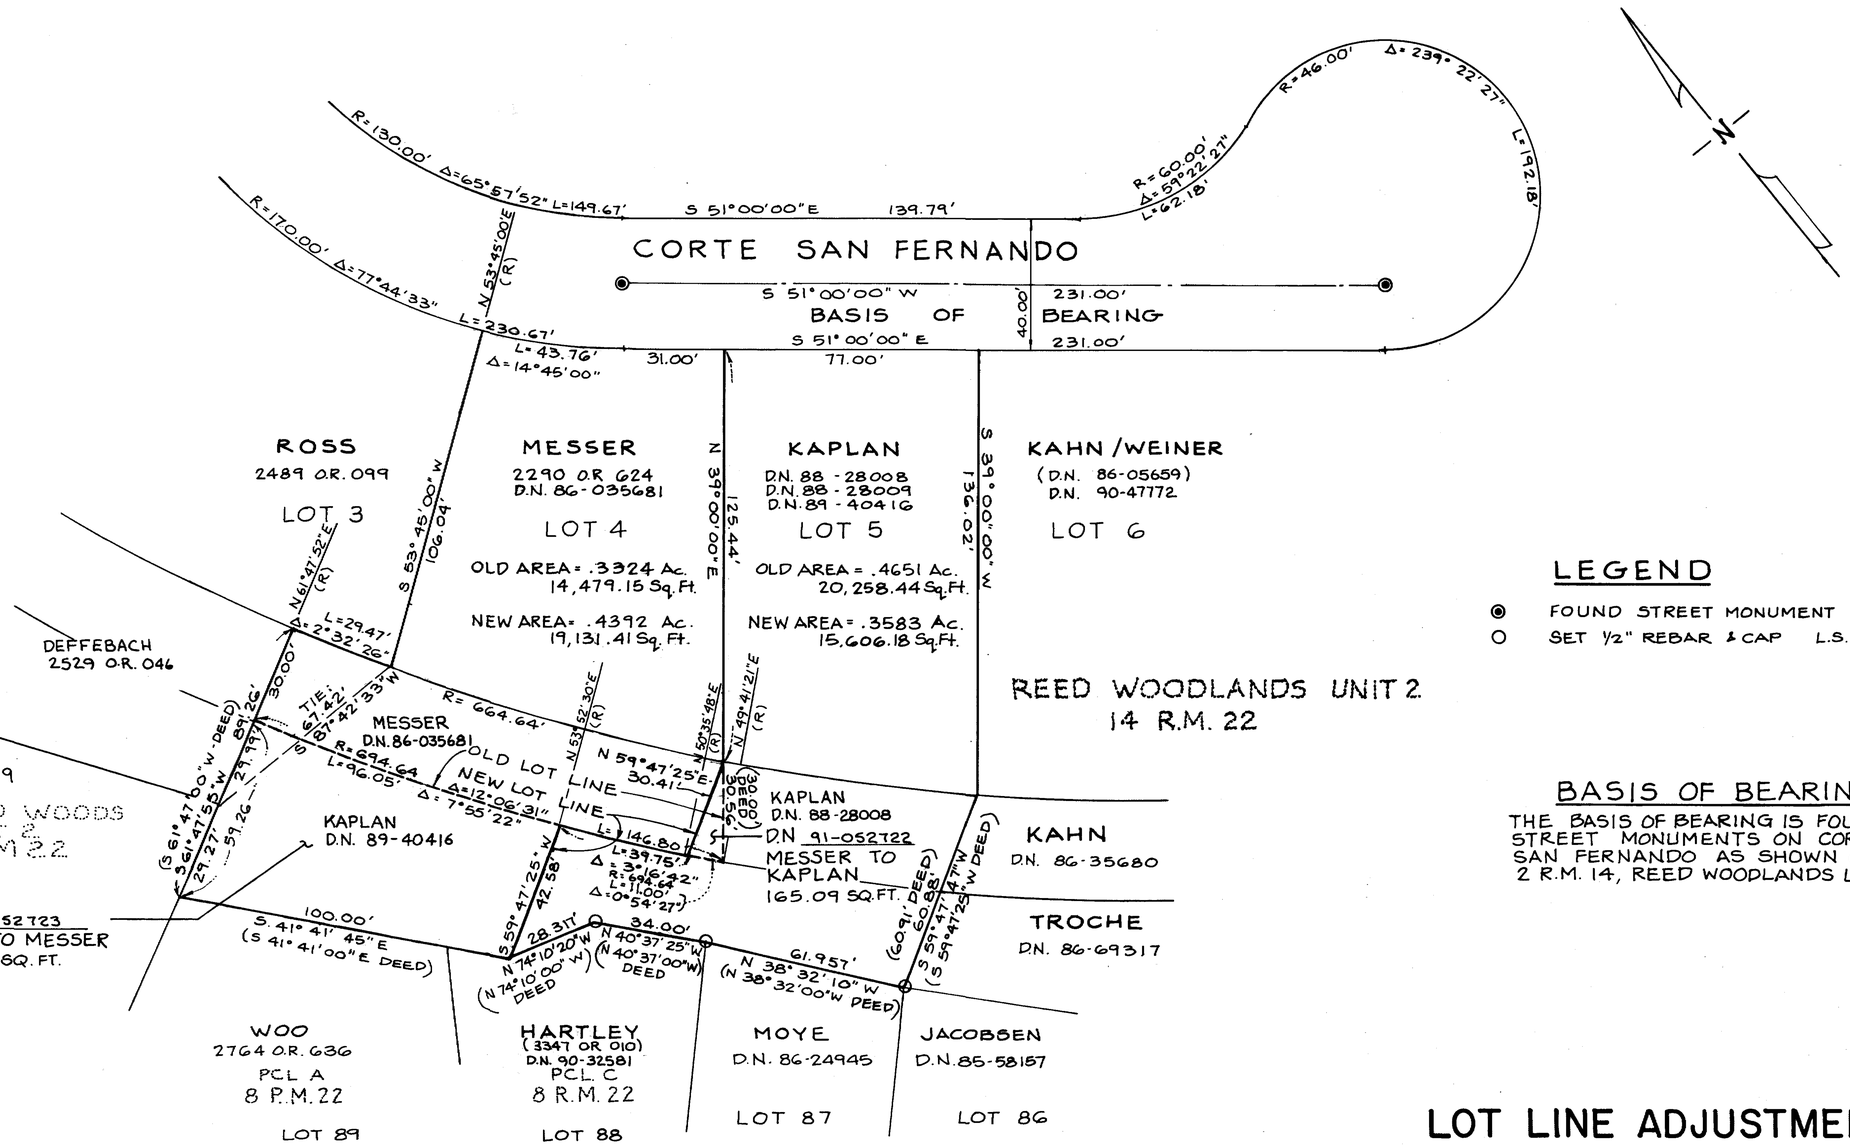

LEGEND

- ◉ FOUND STREET MONUMENT
- ○ SET 1/2" REBAR & CAP L.S. 4694

BASIS OF BEARING

THE BASIS OF BEARING IS FOUND STREET MONUMENTS ON CORTE SAN FERNANDO AS SHOWN ON 2 R.M. 14, REED WOODLANDS UNIT 2.

SURVEYOR'S STATEMENT

THIS MAP CORRECTLY REPRESENTS A SURVEY MADE BY ME OR UNDER MY DIRECTION IN CONFORMANCE WITH THE REQUIREMENTS OF THE LAND SURVEYOR'S ACT AT THE REQUEST OF PAUL KAPLAN IN JULY 1991

LICENSED LAND SURVEYOR LAWRENCE P. DOYLE 4694 STATE OF CALIFORNIA

Lawrence P. Doyle
L.S. 4694
EXP. 9/30/95

COUNTY SURVEYOR'S STATEMENT

THIS MAP HAS BEEN EXAMINED IN ACCORDANCE WITH SECTION 8766 OF THE LAND SURVEYORS ACT THIS 15th DAY OF DECEMBER 1991

COUNTY SURVEYOR

BY DEPUTY

REGISTERED PROFESSIONAL ENGINEER 17864 STATE OF CALIFORNIA

RECORDER'S STATEMENT

FILED THIS 18th DAY OF Dec., 1991
AT 12:15 P.M. IN BOOK 29 OF SURVEYS
AT PAGE 78 AT THE REQUEST OF
THE COUNTY OF MARIN D.P.W.
SERIAL NO. 91-79504 FEE $6.00

COUNTY RECORDER

BY DEPUTY

LOT LINE ADJUSTMENT
RECORD OF SURVEY

LANDS OF KAPLAN

BEING LOT 5 OF 14 R.M. 22
& D.N. 88-28009 & D.N. 89-40416

LANDS OF MESSER

BEING LOT 4 OF 14 R.M. 22
& D.N. 86-035681

MARIN COUNTY TIBURON CALIFORNIA

ANRIG — DOYLE
LICENSED LAND SURVEYORS
165 HELENS LANE, MILL VALLEY, CA.

A.P. 38-351-14,15,18,36&37 SCALE: 1"=30' JOB NO. 89-2185

Can 7154