87

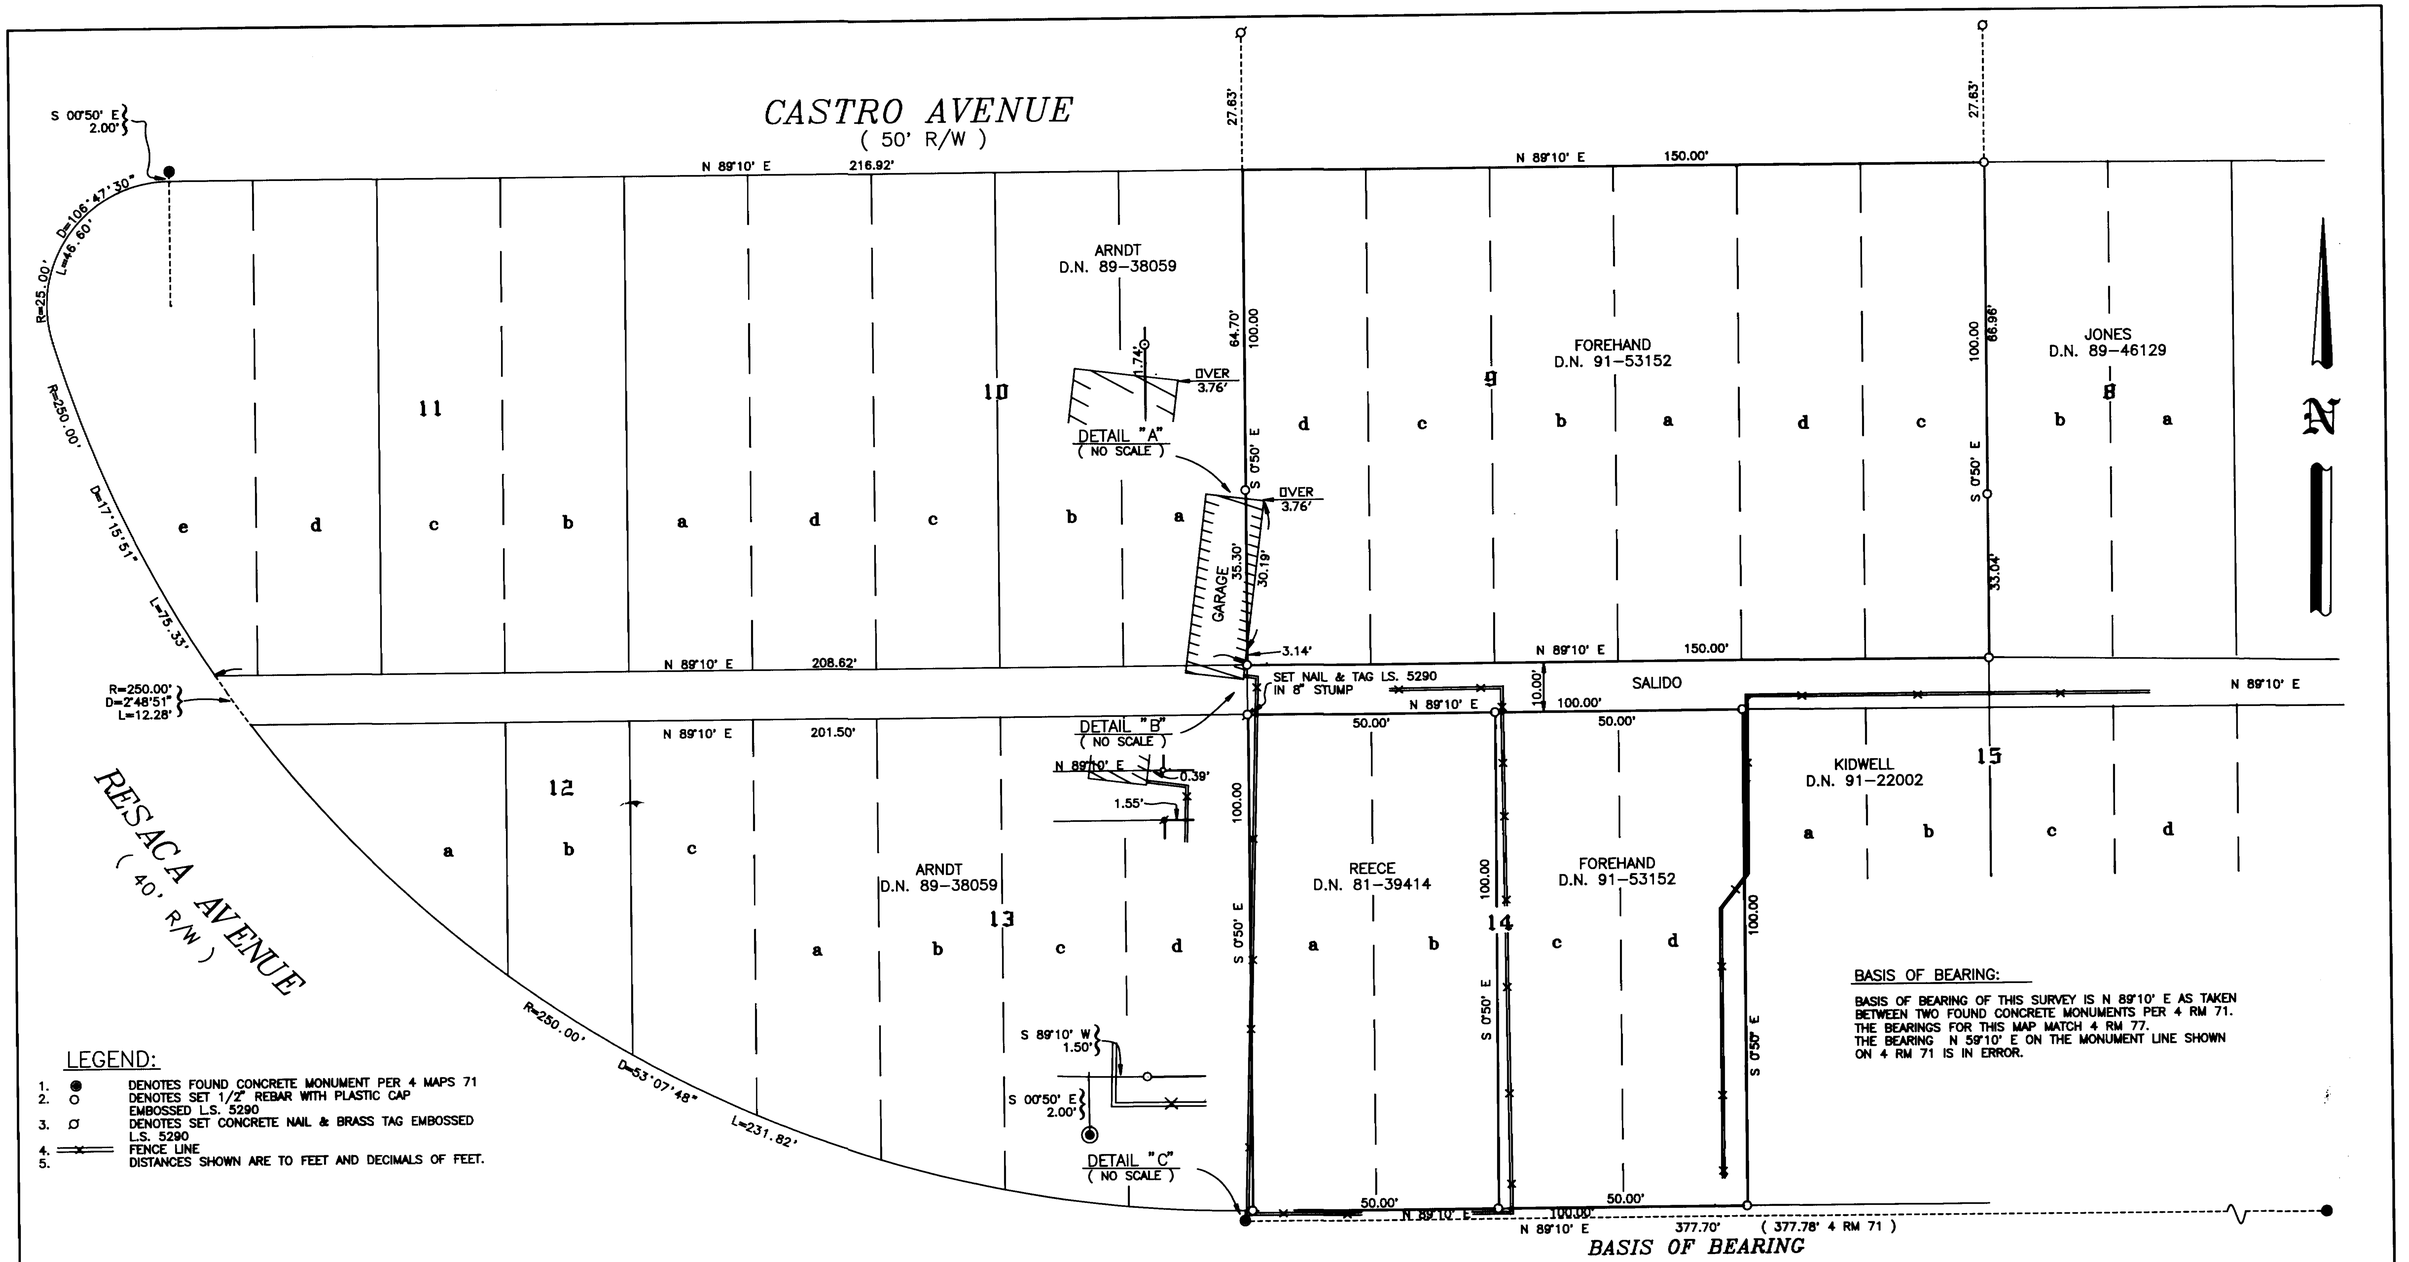

BASIS OF BEARING:

BASIS OF BEARING OF THIS SURVEY IS N 89°10' E AS TAKEN BETWEEN TWO FOUND CONCRETE MONUMENTS PER 4 RM 71. THE BEARINGS FOR THIS MAP MATCH 4 RM 77. THE BEARING N 59°10' E ON THE MONUMENT LINE SHOWN ON 4 RM 71 IS IN ERROR.

LEGEND:

1. ● DENOTES FOUND CONCRETE MONUMENT PER 4 MAPS 71
2. ○ DENOTES SET 1/2" REBAR WITH PLASTIC CAP EMBOSSED L.S. 5290
3. Ø DENOTES SET CONCRETE NAIL & BRASS TAG EMBOSSED L.S. 5290
4. FENCE LINE
5. DISTANCES SHOWN ARE TO FEET AND DECIMALS OF FEET.

RECORD OF SURVEY

LANDS OF REECE
D.N. 81-39414
BEING LOTS 14a & 14b, BLOCK ONE
&
LANDS OF FOREHAND
D.N. 91-53152
BEING LOTS 8c, 8d, 9a, 9b, 9c, 9d, 14c & 14d BLOCK ONE,
" MAP No. ONE OF FOREST KNOLLS "
4 RM 71, MARIN COUNTY RECORDS

FOREST KNOLLS, MARIN COUNTY, CALIFORNIA
SCALE 1"=20' SURVEY H-871 SEPTEMBER 1991

SURVEYOR'S STATEMENT

THIS MAP CORRECTLY REPRESENTS A SURVEY MADE BY ME OR UNDER MY DIRECTION IN CONFORMANCE WITH THE REQUIREMENTS OF THE "LAND SURVEYOR'S ACT" AT THE REQUEST OF JUDY FOREHAND IN SEPTEMBER 1991.

David Harp
DAVID P. HARP L.S. 5290 / EXP. 12/31/1991

REGISTERED LAND SURVEYOR DAVID P. HARP No. 5290 STATE OF CALIFORNIA

COUNTY SURVEYOR'S STATEMENT

THIS MAP HAS BEEN EXAMINED IN ACCORDANCE WITH SECTION 8766 OF THE "LAND SURVEYOR'S ACT" THIS 20th DAY OF DECEMBER 1991.

HELIDI MADLID-SADJADI
COUNTY SURVEYOR

H. Beaumont
BY DEPUTY

REGISTERED PROFESSIONAL ENGINEER ROBERT DARRELL BUTLER C 39292 Exp. 3-31-92 CIVIL STATE OF CALIFORNIA

RECORDER'S STATEMENT

FILED THIS 7th DAY OF JANUARY 1992 AT 8:01 A.M. IN BOOK 29 OF SURVEYS AT PAGE 87 AT THE REQUEST OF THE MARIN COUNTY DEPARTMENT OF PUBLIC WORKS.
SERIAL NO. 92-001266 FEE $6.00

James A. Dal Bon
COUNTY RECORDER

Karen Jonall
BY DEPUTY

AP# 169-02-24
AP# 169-02-54
AP# 169-02-58

SHEET 1 OF 1.

DAVID HARP * LAND SURVEYOR
275 MAGNOLIA AVE., LARKSPUR, CA.
(415) 924-7760

CM # 7165