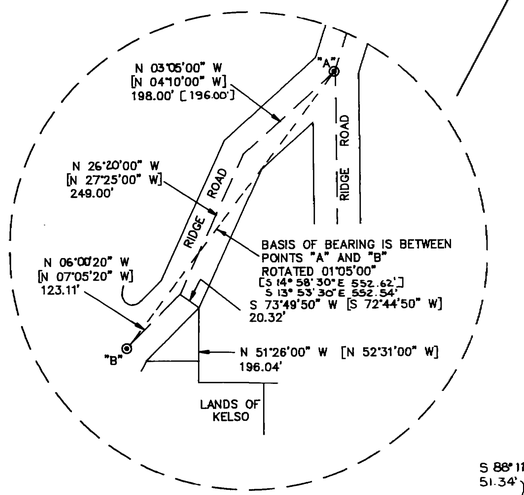

DETAIL "B"
NOT TO SCALE

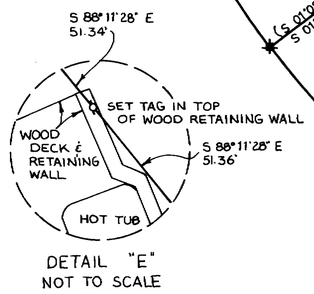

DETAIL "E"
NOT TO SCALE

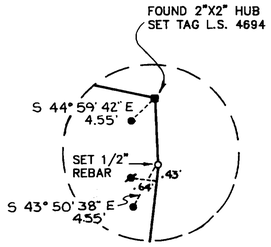

DETAIL "C"
NOT TO SCALE

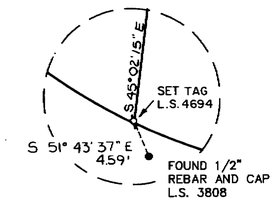

DETAIL "D"
NOT TO SCALE

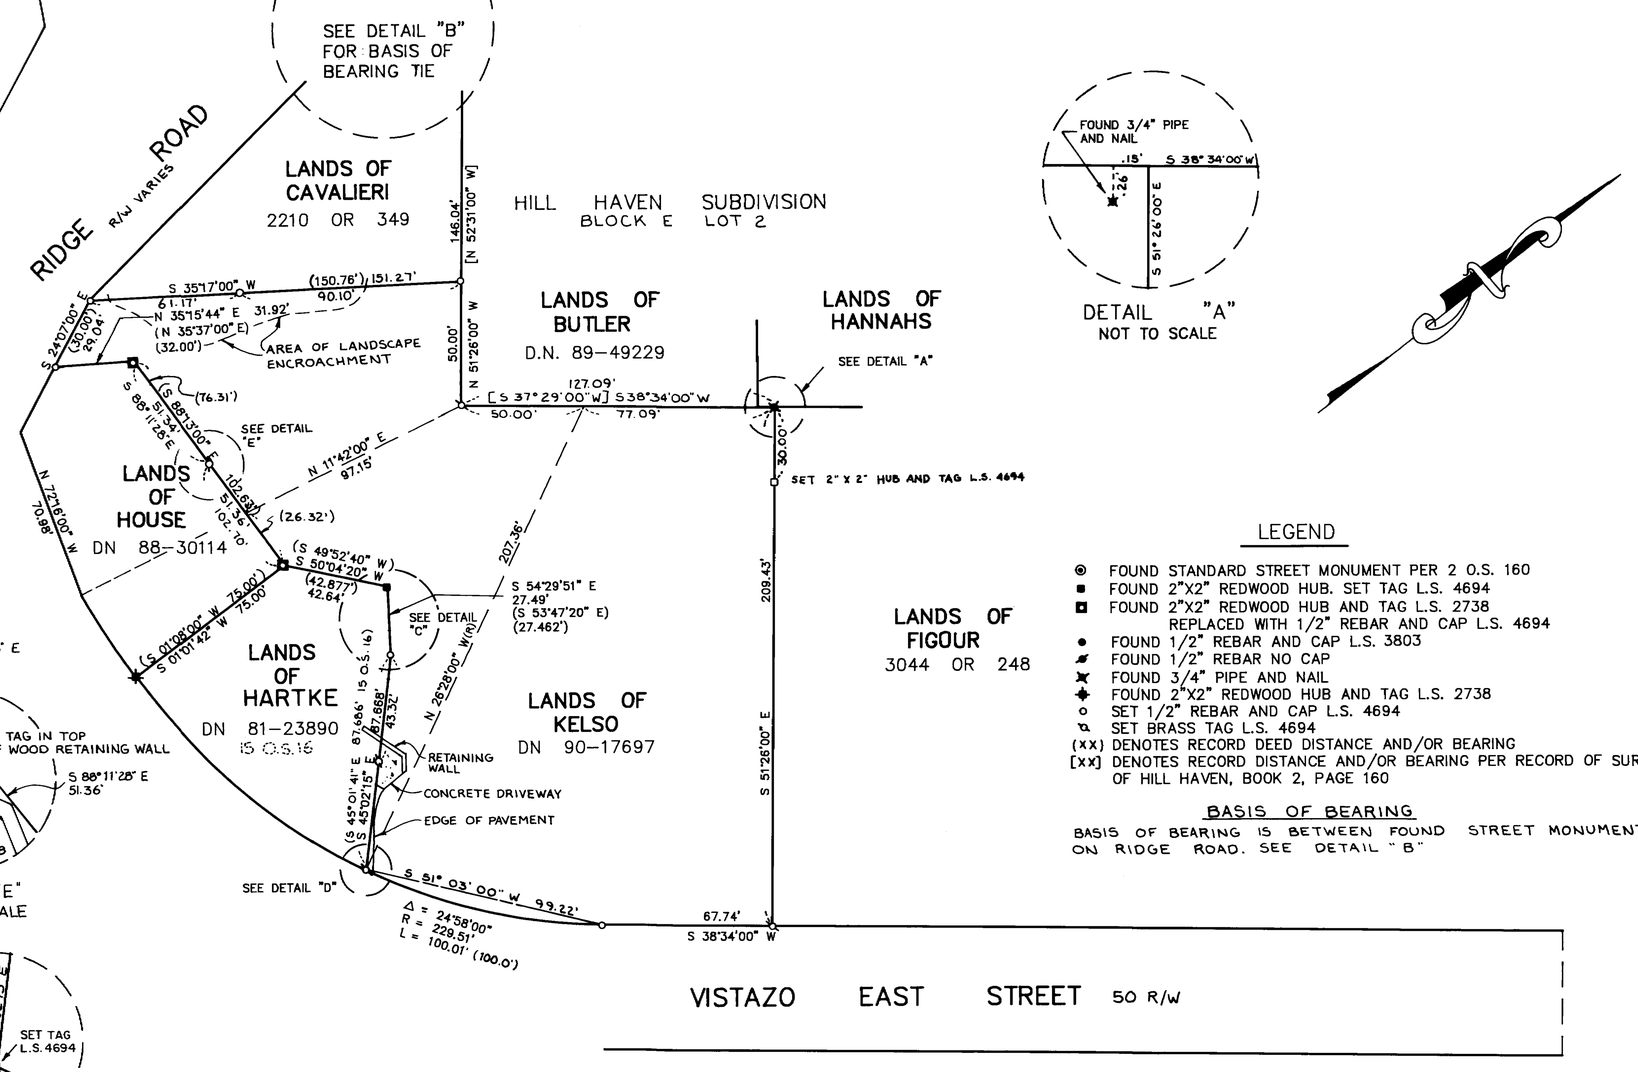

DETAIL "A"
NOT TO SCALE

LEGEND

- ◉ FOUND STANDARD STREET MONUMENT PER 2 O.S. 160
- ■ FOUND 2"X2" REDWOOD HUB. SET TAG L.S. 4694
- ◘ FOUND 2"X2" REDWOOD HUB AND TAG L.S. 2738 REPLACED WITH 1/2" REBAR AND CAP L.S. 4694
- ● FOUND 1/2" REBAR AND CAP L.S. 3803
- ◢ FOUND 1/2" REBAR NO CAP
- ✖ FOUND 3/4" PIPE AND NAIL
- ✚ FOUND 2"X2" REDWOOD HUB AND TAG L.S. 2738
- ○ SET 1/2" REBAR AND CAP L.S. 4694
- ⌑ SET BRASS TAG L.S. 4694
- (XX) DENOTES RECORD DEED DISTANCE AND/OR BEARING
- [XX] DENOTES RECORD DISTANCE AND/OR BEARING PER RECORD OF SURVEY OF HILL HAVEN, BOOK 2, PAGE 160

BASIS OF BEARING

BASIS OF BEARING IS BETWEEN FOUND STREET MONUMENTS ON RIDGE ROAD. SEE DETAIL "B"

SURVEYOR'S STATEMENT

THIS MAP CORRECTLY REPRESENTS A SURVEY MADE BY ME OR UNDER MY DIRECTION IN CONFORMANCE WITH THE REQUIREMENTS OF THE LAND SURVEYOR'S ACT AT THE REQUEST OF ANN KELSO IN NOVEMBER 1991.

Lawrence P. Doyle

LAWRENCE P. DOYLE
L.S. 4694
EXPIRES 9/30/95

LICENSED LAND SURVEYOR LAWRENCE P. DOYLE No. 4694 EXP. 9/30/95 STATE OF CALIFORNIA

COUNTY SURVEYOR'S STATEMENT

THIS MAP HAS BEEN EXAMINED IN ACCORDANCE WITH SECTION 8766 OF THE LAND SURVEYORS ACT THIS 14th DAY OF FEBRUARY 1992

MEHDI MADID-SADJADI
COUNTY SURVEYOR

BY DEPUTY

REGISTERED PROFESSIONAL ENGINEER ROGER DANIEL BASNETT C 50719 Exp. 3-31-92 CIVIL STATE OF CALIFORNIA

RECORDER'S STATEMENT

FILED THIS 27th DAY OF FEB 1992
AT 8:01 HM IN BOOK 30 OF SURVEYS
AT PAGE 12 AT THE REQUEST OF THE
COUNTY OF MARIN DEPT. OF PUBLIC WORKS
SERIAL NO. 92-012968 FEE $6.00

James L Dal Bon
COUNTY RECORDER

Karen Jmall
BY DEPUTY

RECORD OF SURVEY

LANDS OF KELSO

D.N. 90-17697

TIBURON MARIN COUNTY CALIFORNIA

Anrig-Doyle

LICENSED LAND SURVEYORS CIVIL ENGINEERS
165 Helens Lane Mill Valley CA 94941 (415) 388-0087

SHEET 1 OF 1

SCALE: 1"=40'
DATE: 10-04-91

DRAWING NO. 91-2477
A.P. 059-082-24

CAN XX 7195