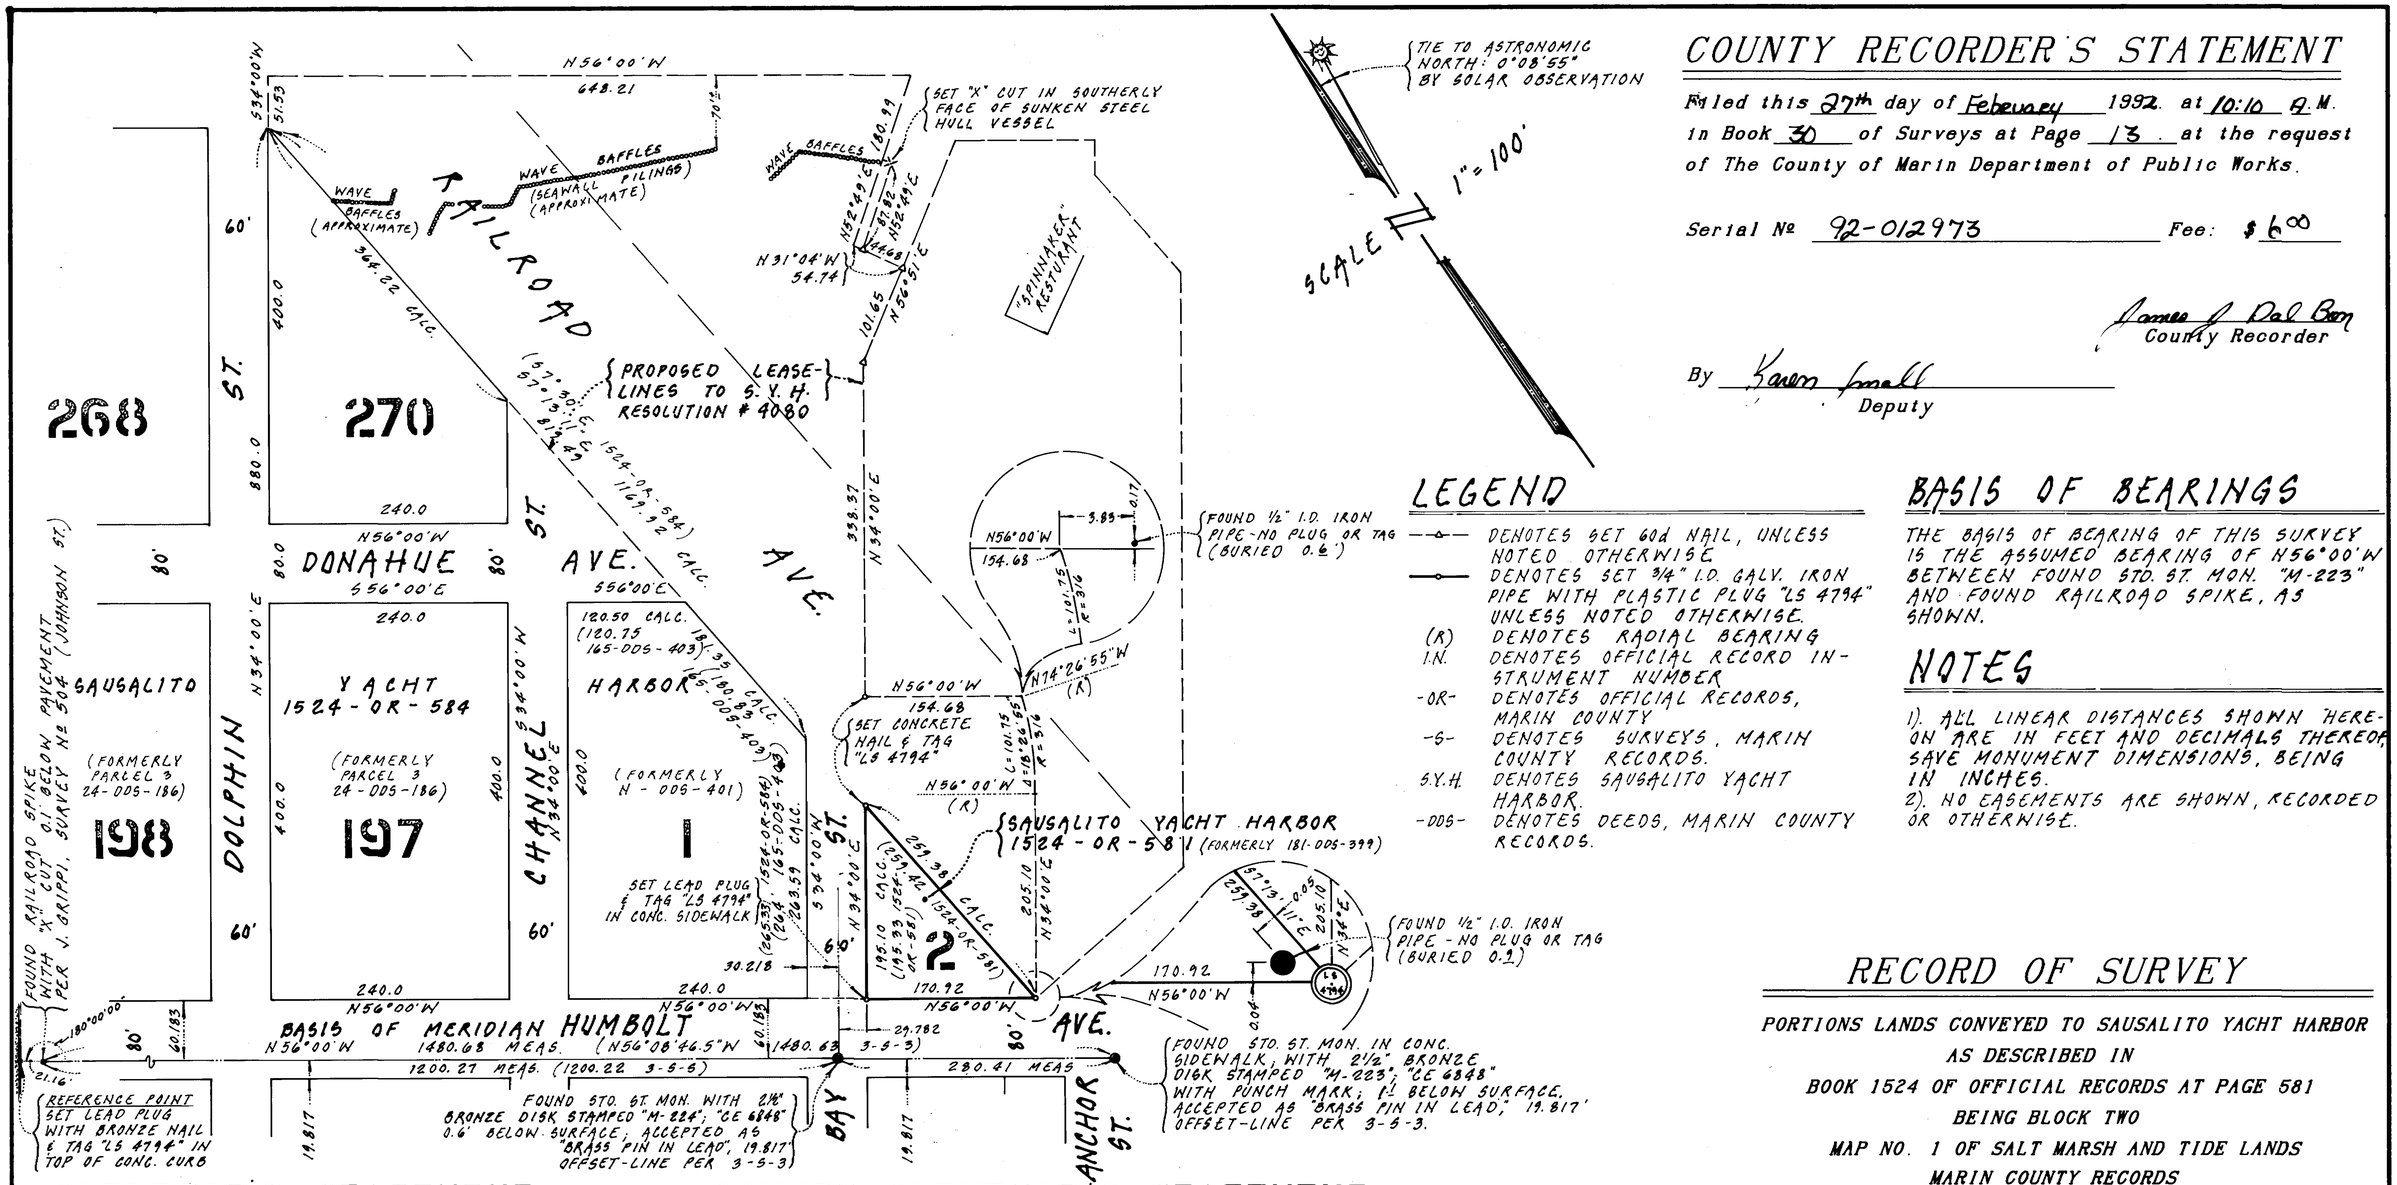

COUNTY RECORDER'S STATEMENT

Filed this 27th day of Febeuary 1992 at 10:10 A.M. in Book 30 of Surveys at Page 13 at the request of The County of Marin Department of Public Works.

Serial № 92-012973 Fee: $6.00

James J. Del Bon
County Recorder

By Karen Small
Deputy

LEGEND

- ——o—— DENOTES SET 60d NAIL, UNLESS NOTED OTHERWISE.
- ——●—— DENOTES SET ¾" I.D. GALV. IRON PIPE WITH PLASTIC PLUG "LS 4794" UNLESS NOTED OTHERWISE.
- (R) DENOTES RADIAL BEARING
- I.N. DENOTES OFFICIAL RECORD INSTRUMENT NUMBER
- -OR- DENOTES OFFICIAL RECORDS, MARIN COUNTY
- -S- DENOTES SURVEYS, MARIN COUNTY RECORDS.
- S.Y.H. DENOTES SAUSALITO YACHT HARBOR.
- -DDS- DENOTES DEEDS, MARIN COUNTY RECORDS.

BASIS OF BEARINGS

THE BASIS OF BEARING OF THIS SURVEY IS THE ASSUMED BEARING OF N56°00'W BETWEEN FOUND STO. ST. MON. "M-223" AND FOUND RAILROAD SPIKE, AS SHOWN.

NOTES

1). ALL LINEAR DISTANCES SHOWN HEREON ARE IN FEET AND DECIMALS THEREOF, SAVE MONUMENT DIMENSIONS, BEING IN INCHES.
2). NO EASEMENTS ARE SHOWN, RECORDED OR OTHERWISE.

RECORD OF SURVEY

PORTIONS LANDS CONVEYED TO SAUSALITO YACHT HARBOR
AS DESCRIBED IN
BOOK 1524 OF OFFICIAL RECORDS AT PAGE 581
BEING BLOCK TWO
MAP NO. 1 OF SALT MARSH AND TIDE LANDS
MARIN COUNTY RECORDS
CITY OF SAUSALITO

MARIN COUNTY — CALIFORNIA
JUNE 1991 — SURVEY № 269

SURVEYOR'S STATEMENT

This map correctly represents a survey made by me or under my direction in conformance with the requirements of the Land Surveyor's Act at the request of HERB MADDEN in JUNE 1991.

Signed _____
Phillip A. Danskin - LS 4794
Expires September 30. 1992

COUNTY SURVEYOR'S STATEMENT

This map has been examined in accordance with Section 8766 of the Land Surveyor's Act This 24th day of FEBRUARY 1992.

MEHDI MADJID-SADJADI
County Surveyor

By _____

REGISTERED PROFESSIONAL ENGINEER ROBERT DARRELL BEITZ C-30998 Exp. 3-31-93 CIVIL STATE OF CALIFORNIA

PREPARED BY
PHILLIP A. DANSKIN & ASSOCIATES
LAND SURVEYOR
SONOMA, CALIFORNIA

APN 65-041-06

SHEET 1 OF 1

CAN # 7196