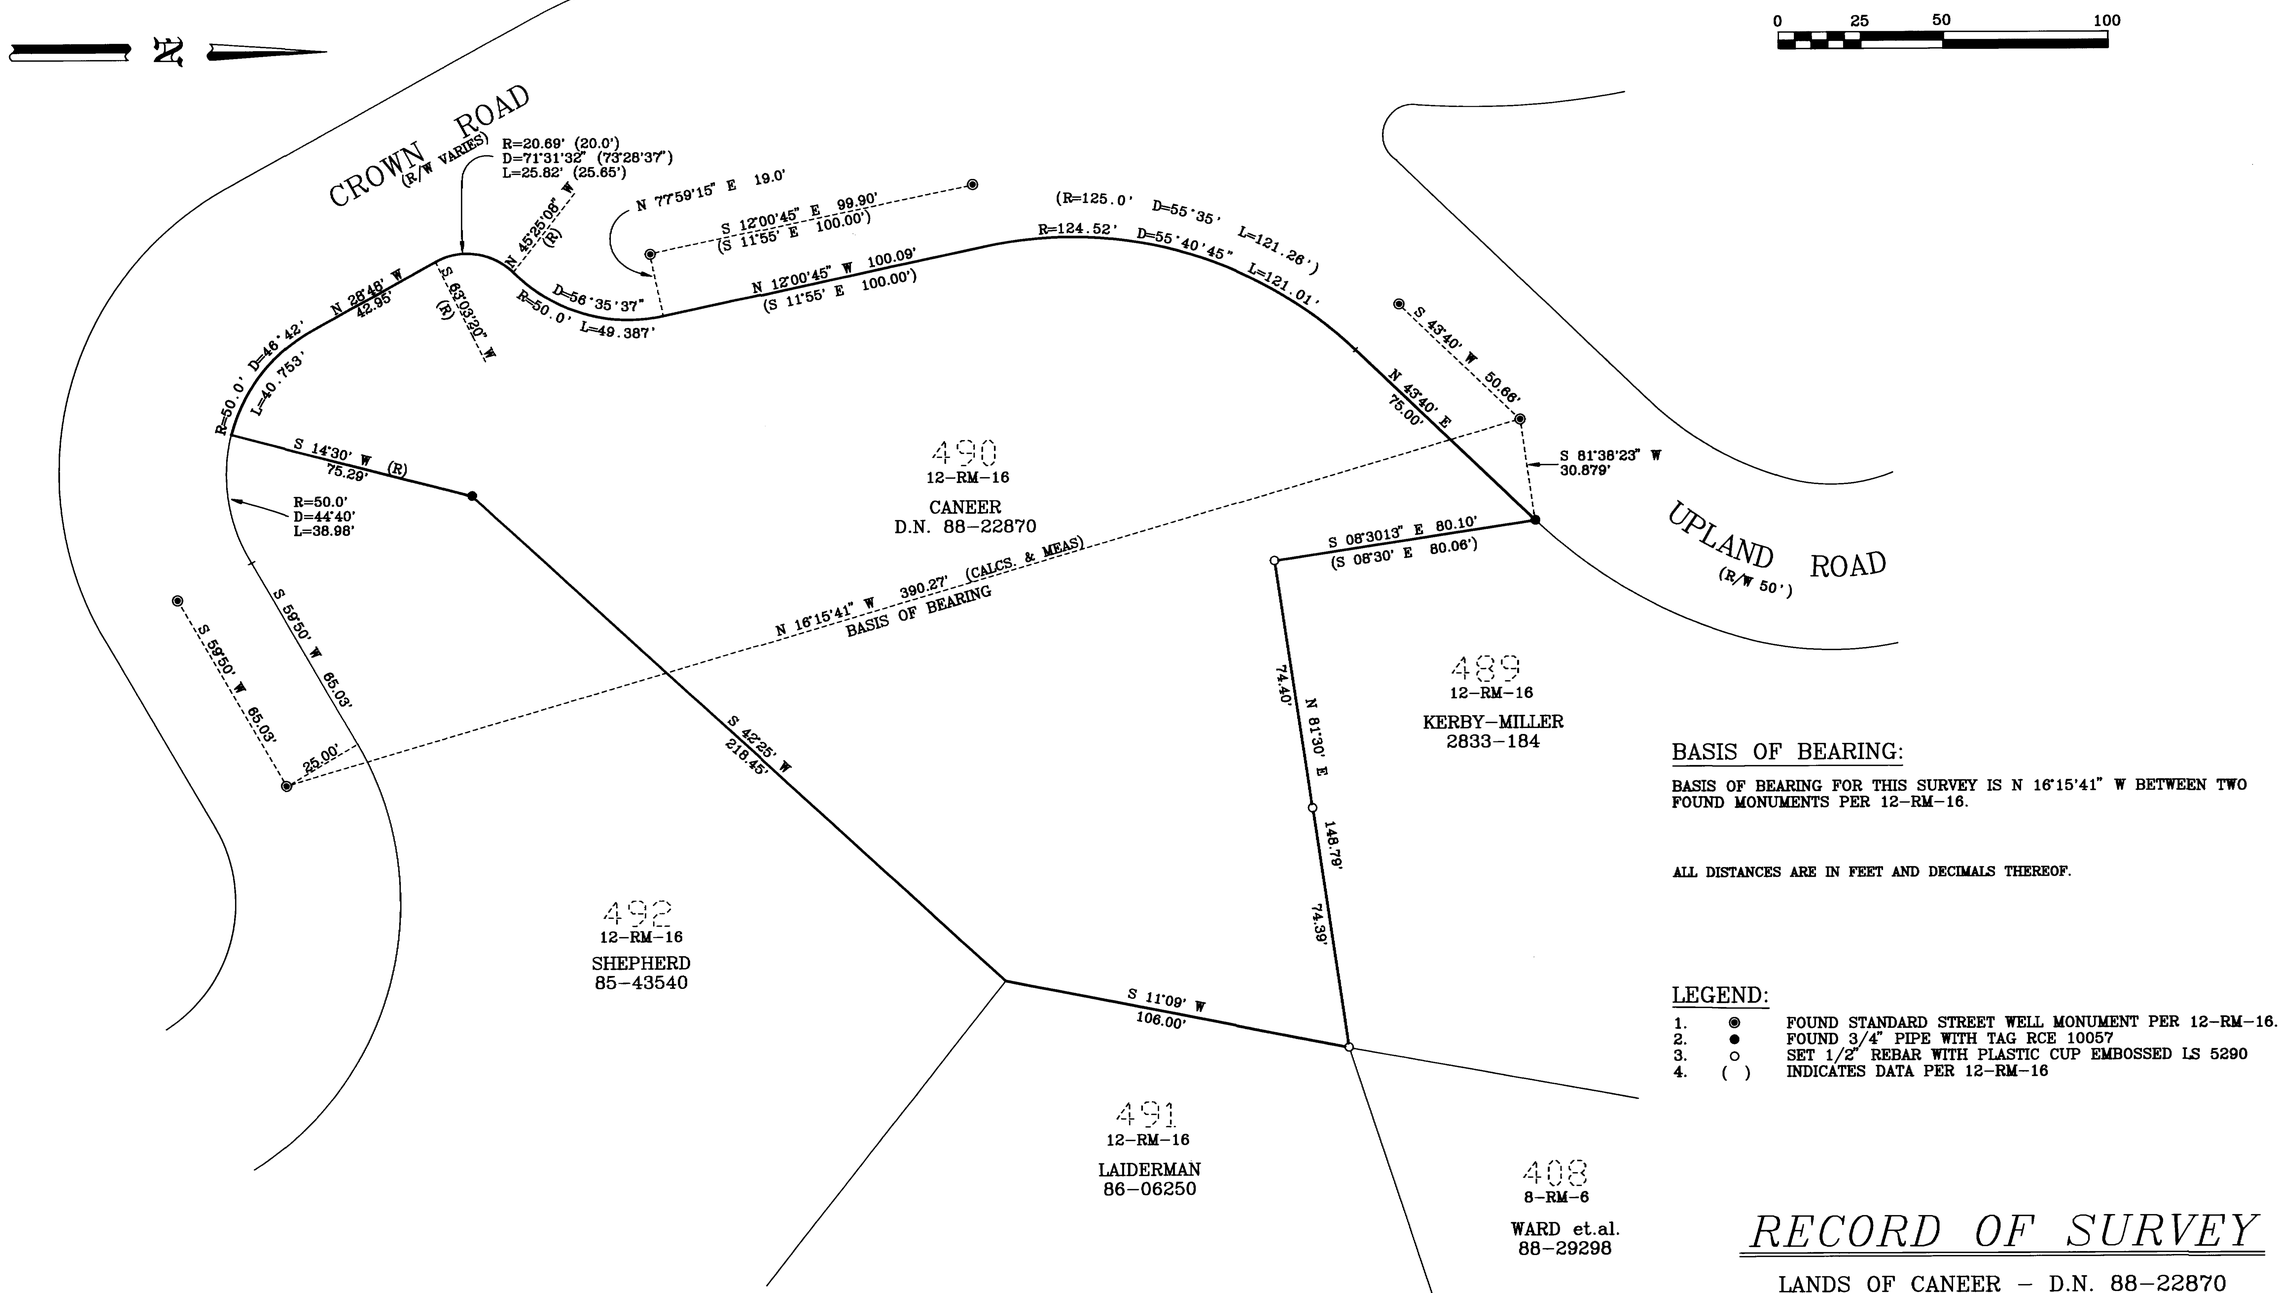

BASIS OF BEARING:

BASIS OF BEARING FOR THIS SURVEY IS N 16°15'41" W BETWEEN TWO FOUND MONUMENTS PER 12-RM-16.

ALL DISTANCES ARE IN FEET AND DECIMALS THEREOF.

LEGEND:

1. ◉ FOUND STANDARD STREET WELL MONUMENT PER 12-RM-16.
2. ● FOUND 3/4" PIPE WITH TAG RCE 10057
3. ○ SET 1/2" REBAR WITH PLASTIC CUP EMBOSSED LS 5290
4. ( ) INDICATES DATA PER 12-RM-16

SURVEYOR'S STATEMENT

THIS MAP CORRECTLY REPRESENTS A SURVEY MADE BY ME OR UNDER MY DIRECTION IN CONFORMANCE WITH THE REQUIREMENTS OF THE "LAND SURVEYOR'S ACT" AT THE REQUEST OF DAVID CANEER IN DECEMBER 1991

David Harp

DAVID P. HARP L.S. 5290 EXP. 12/31/1995

LICENSED LAND SURVEYOR DAVID P. HARP No. 5290 STATE OF CALIFORNIA

COUNTY SURVEYOR'S STATEMENT

THIS MAP HAS BEEN EXAMINED IN ACCORDANCE WITH SECTION 8766 OF THE "LAND SURVEYOR'S ACT" THIS 7th DAY OF APRIL 1992

COUNTY SURVEYOR

BY DEPUTY

REGISTERED PROFESSIONAL ENGINEER ROBERT DARRELL BEAUMONT C 30212 Exp. 3-31-96 CIVIL STATE OF CALIFORNIA

RECORDER'S STATEMENT

FILED THIS 8th DAY OF April 1992 AT 11:55 A.M. IN BOOK 30 OF SURVEYS AT PAGE 37 AT THE REQUEST OF THE MARIN COUNTY DEPARTMENT OF PUBLIC WORKS.

SERIAL NO. 92-025131 FEE $6.00

COUNTY RECORDER

BY DEPUTY

SHEET 1 OF 1

AP# 075-241-04

RECORD OF SURVEY

LANDS OF CANEER – D.N. 88-22870

BEING LOT NUMBER 490 AS SHOWN IN "MAP OF KENT WOODLANDS, SUBDIVISION No.15" FILED IN BOOK 12 OF MAPS AT PAGE 16, MARIN COUNTY RECORDS.

KENTFIELD MARIN COUNTY CALIFORNIA

SCALE 1"=30' DECEMBER 1991

SURVEY H-775

*DAVID HARP * LAND SURVEYOR*
275 MAGNOLIA AVE., LARKSPUR, CA.
(415) 924-7760

Can #7224