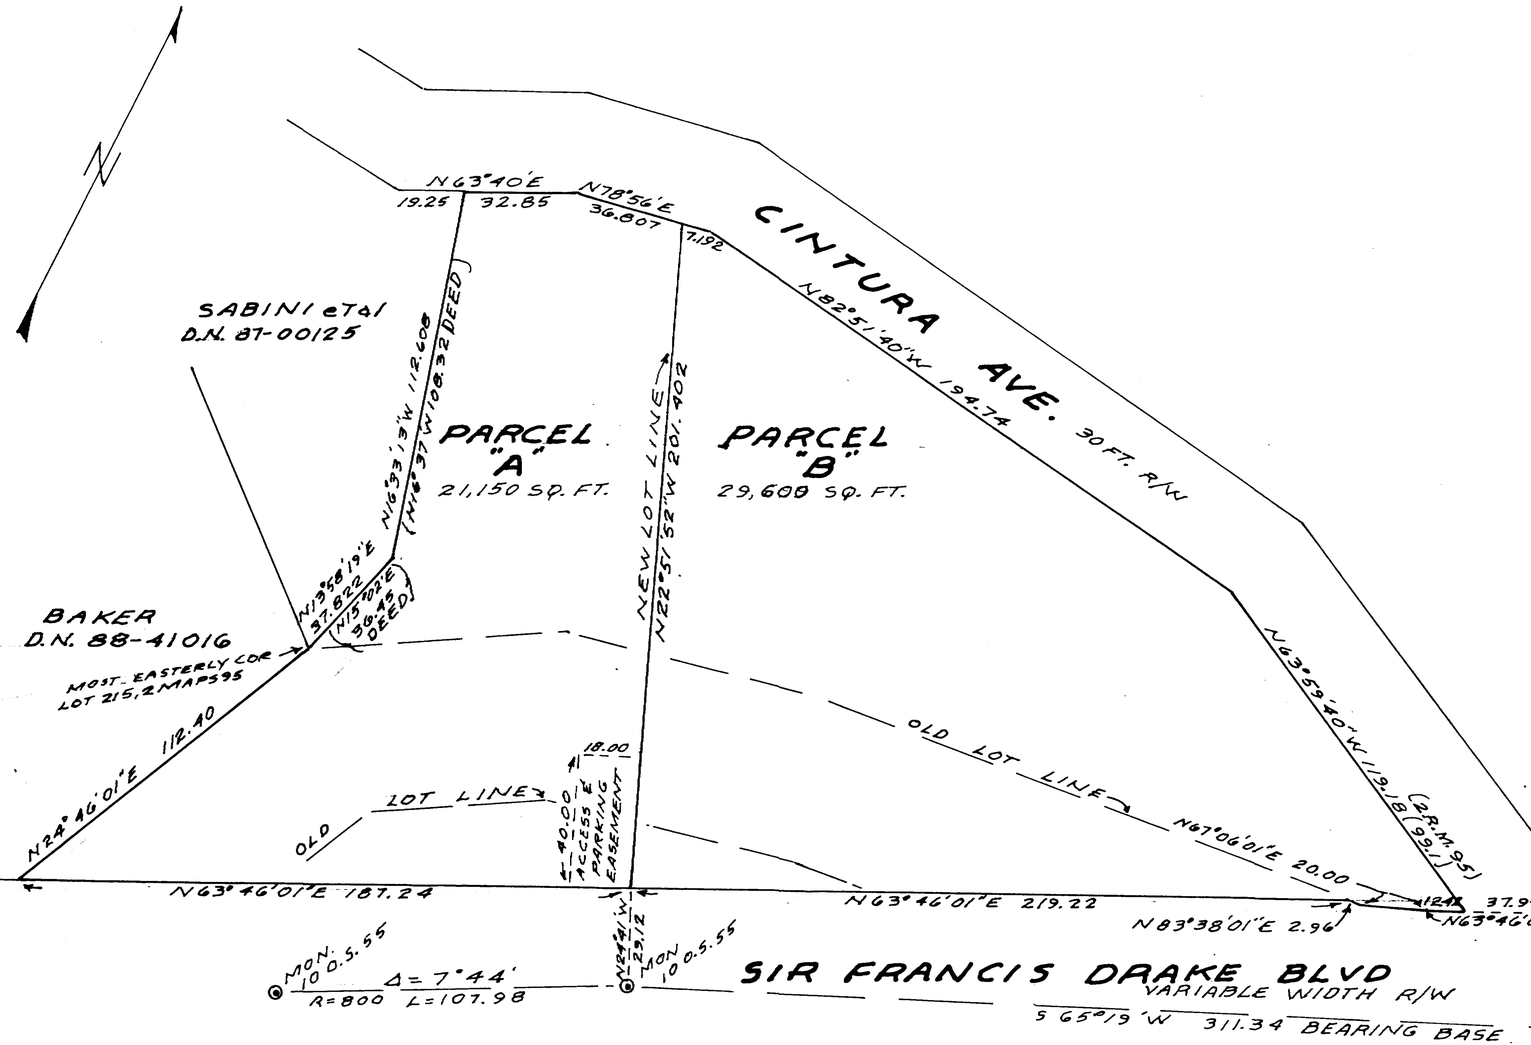

SURVEYOR'S STATEMENT

THIS MAP CORRECTLY REPRESENTS A SURVEY MADE BY ME OR UNDER MY DIRECTION IN CONFORMANCE WITH THE REQUIREMENTS OF THE LAND SURVEYORS ACT AT THE REQUEST OF MIKE CONROY & TONY SHIMMEL.

SIGNED Paul B. Neese

PAUL B. NEESE L.S. 2771
LICENSE EXPIRES 6-30-92

LICENSED LAND SURVEYOR PAUL B. NEESE No. [illegible] STATE OF CALIFORNIA

Paul B. Neese

COUNTY SURVEYOR'S STATEMENT

THIS MAP HAS BEEN EXAMINED IN ACCORDANCE WITH SECTION 8766 OF THE LAND SURVEYORS ACT THIS 18th DAY OF JUNE, 1992

HEIDI MAND-SADIAD
COUNTY SURVEYOR

BY [signature]
DEPUTY

REGISTERED PROFESSIONAL ENGINEER ROBERT E. BEAUMONT C 30212 Exp. 3-31-98 CIVIL STATE OF CALIFORNIA

RECORDER'S STATEMENT

FILED THIS 26th DAY OF June 1992 AT 11:30 A.M. IN BOOK 30 OF SURVEYS AT PAGE 63, SERIAL NO. 92-049586 FEE $6.00 AT THE REQUEST OF THE DEPT. OF PUBLIC WORKS.

James J. Dal Ron
COUNTY RECORDER

Karen [illegible]
DEPUTY RECORDER

ALL DISTANCES ARE IN FEET AND DECIMALS THEREOF.
BEARINGS ARE BASED ON MONUMENTS ON SIR FRANCIS DRAKE BLVD. 10 O.S. 55.

LAGUNITAS PROPIERTIES D.N. 90-39009

RECORD OF SURVEY
LANDS OF LAGUNITAS PROPERTIES
LOT LINE ADJUSTMENT
LOT 208, PORTION OF LOTS 209 & 216, MAP OF LAGUNITAS TRACT SUB. FOUR 2 MAPS 95, & PORTION OF OLD COUNTY ROAD. LAGUNITAS, MARIN COUNTY, CALIFORNIA.

SCALE 1"=30' JUNE 1992
PAUL B. NEESE L.S. 2771

A.P. 168-175-03 & 04

SHEET 1 OF 1

can # 7256