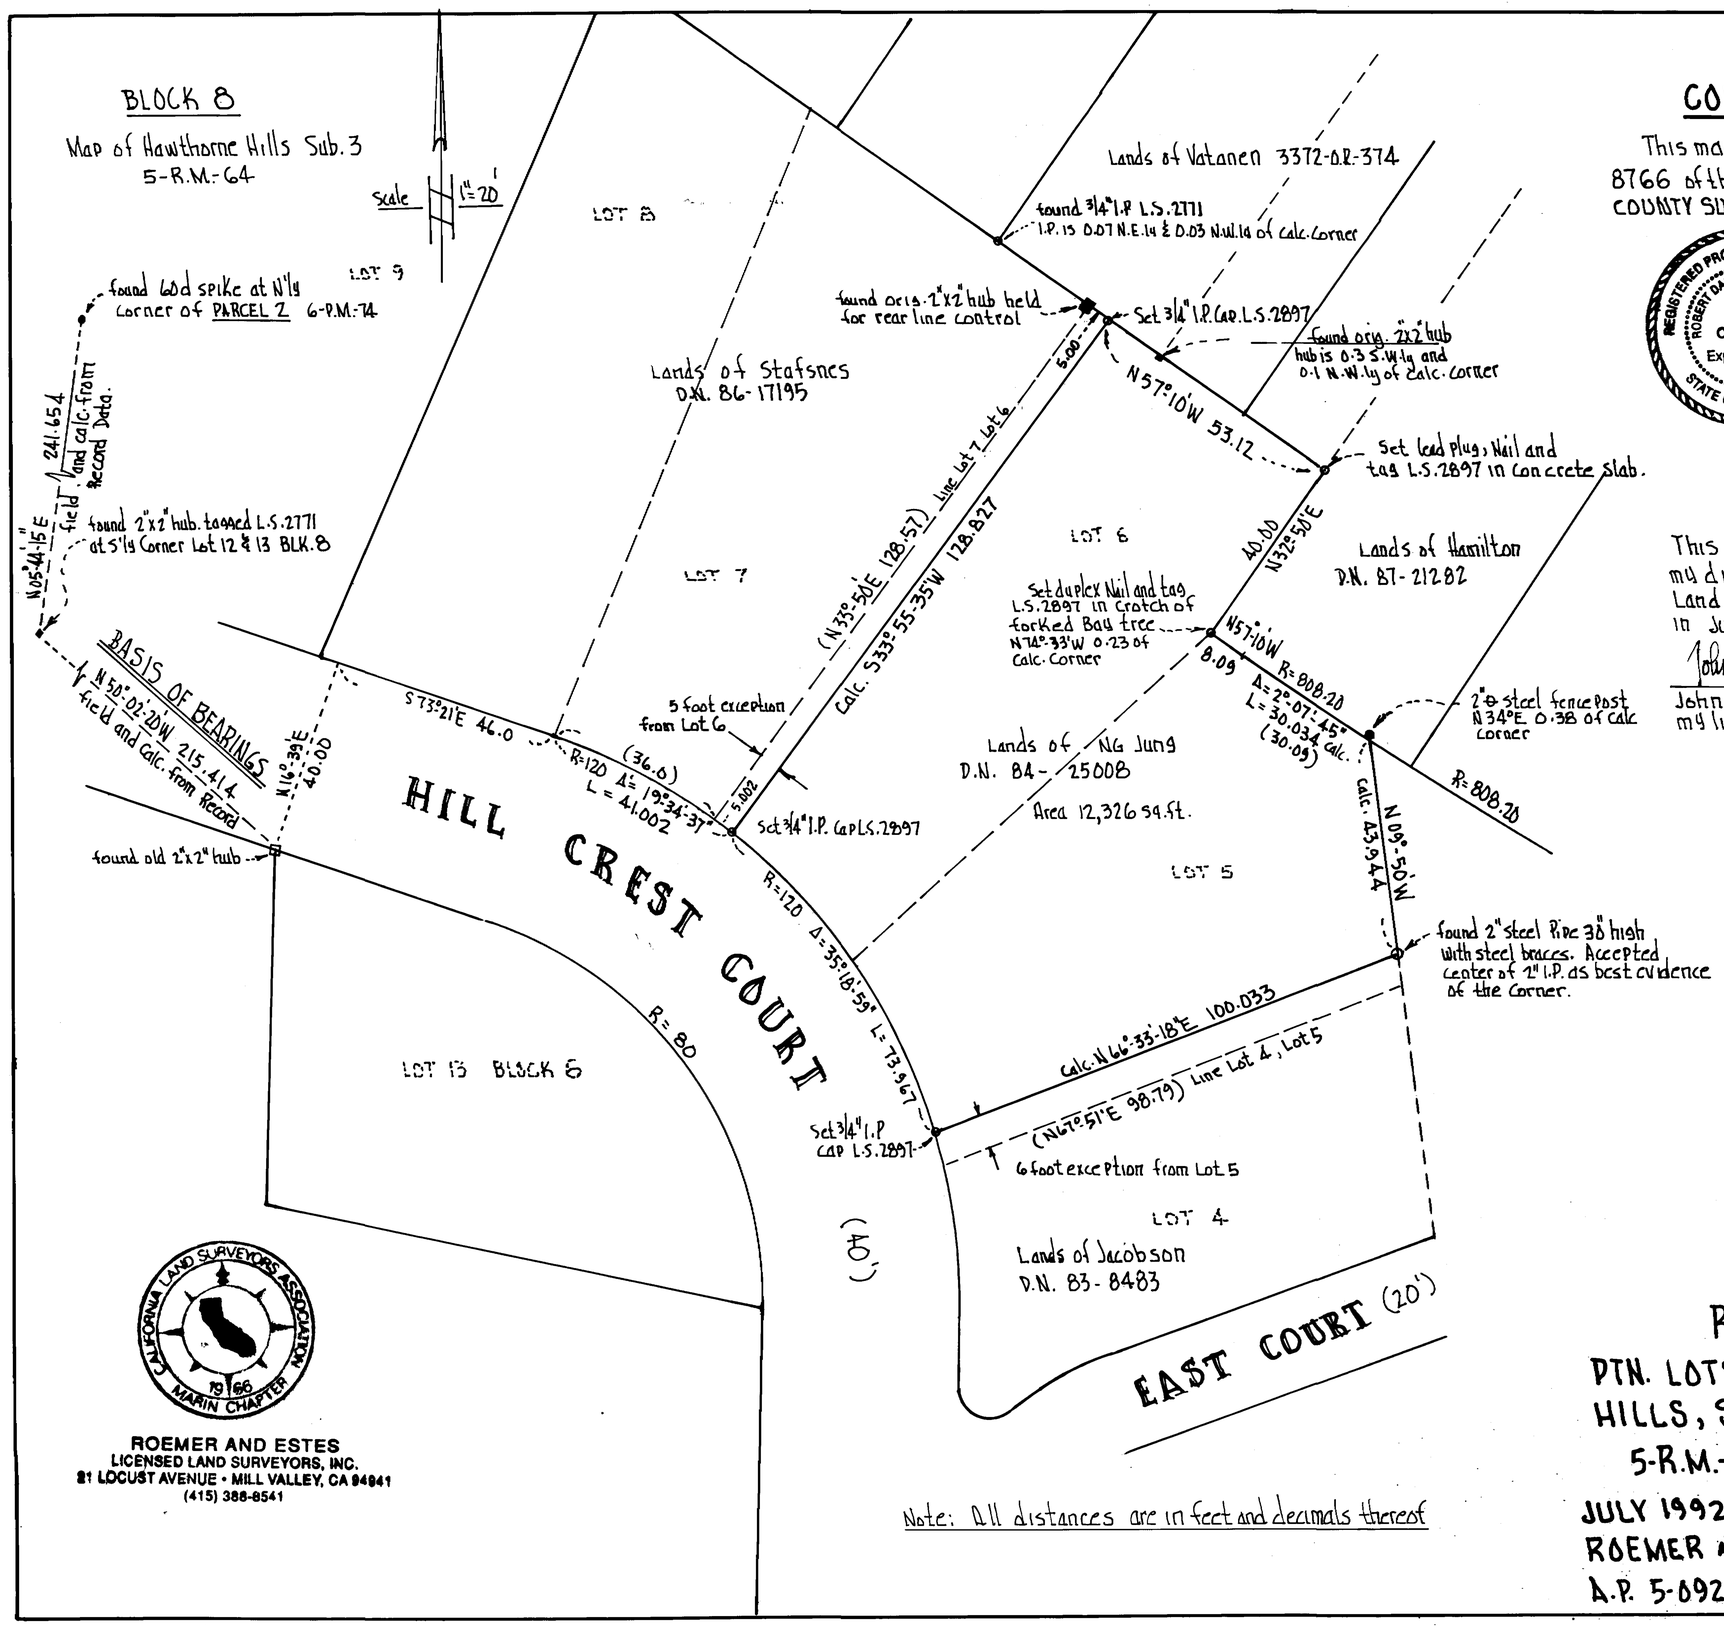

Note: All distances are in feet and decimals thereof

COUNTY SURVEYORS STATEMENT

This map has been examined in accordance with Section 8766 of the Land Surveyors Act this 6th day of AUGUST 1992
COUNTY SURVEYOR M. MADJD-SADJADI

by: R. Fitzsimmons, Deputy

REGISTERED PROFESSIONAL ENGINEER ROBERT DARRELL BEAUMONT C 30212 Exp. 3-31-96 CIVIL STATE OF CALIFORNIA

SURVEYORS STATEMENT

This map correctly represents a survey made by me or under my direction in conformance with the requirements of the Land Surveyors Act at the request of Albert and Bessie Jung in July 1992

John A. Estes

John A. Estes L.S. 2897
my license expires 6-30-96

LICENSED LAND SURVEYOR JOHN A. ESTES NO. 2897 STATE OF CALIFORNIA

RECORDERS STATEMENT

filed this 17th day of AUGUST 1992 at 8:01 A M. in BOOK 30 of SURVEYS at Page 83 at the request of D.P.W.
Serial No. 92-064491 fee $16.00
COUNTY RECORDER James J. Dal Bon
By Deputy Karen Small

CALIFORNIA LAND SURVEYORS ASSOCIATION 1966 MARIN CHAPTER

ROEMER AND ESTES
LICENSED LAND SURVEYORS, INC.
21 LOCUST AVENUE • MILL VALLEY, CA 94941
(415) 388-8541

RECORD OF SURVEY

PTN. LOTS 5 AND 6, BLOCK 8, MAP OF HAWTHORNE HILLS, SUB. 3, SAN ANSELMO, MARIN CO., CA.
5-R.M.-64, LANDS OF NG JUNG, 84-25008

JULY 1992 SURVEY No. S-2079-J-92 SCALE 1" = 20'
ROEMER AND ESTES L.S., INC. 21 LOCUST, MILL VALLEY, CA.
A.P. 5-092-32 SHEET 1 OF 1

CAN # 7284