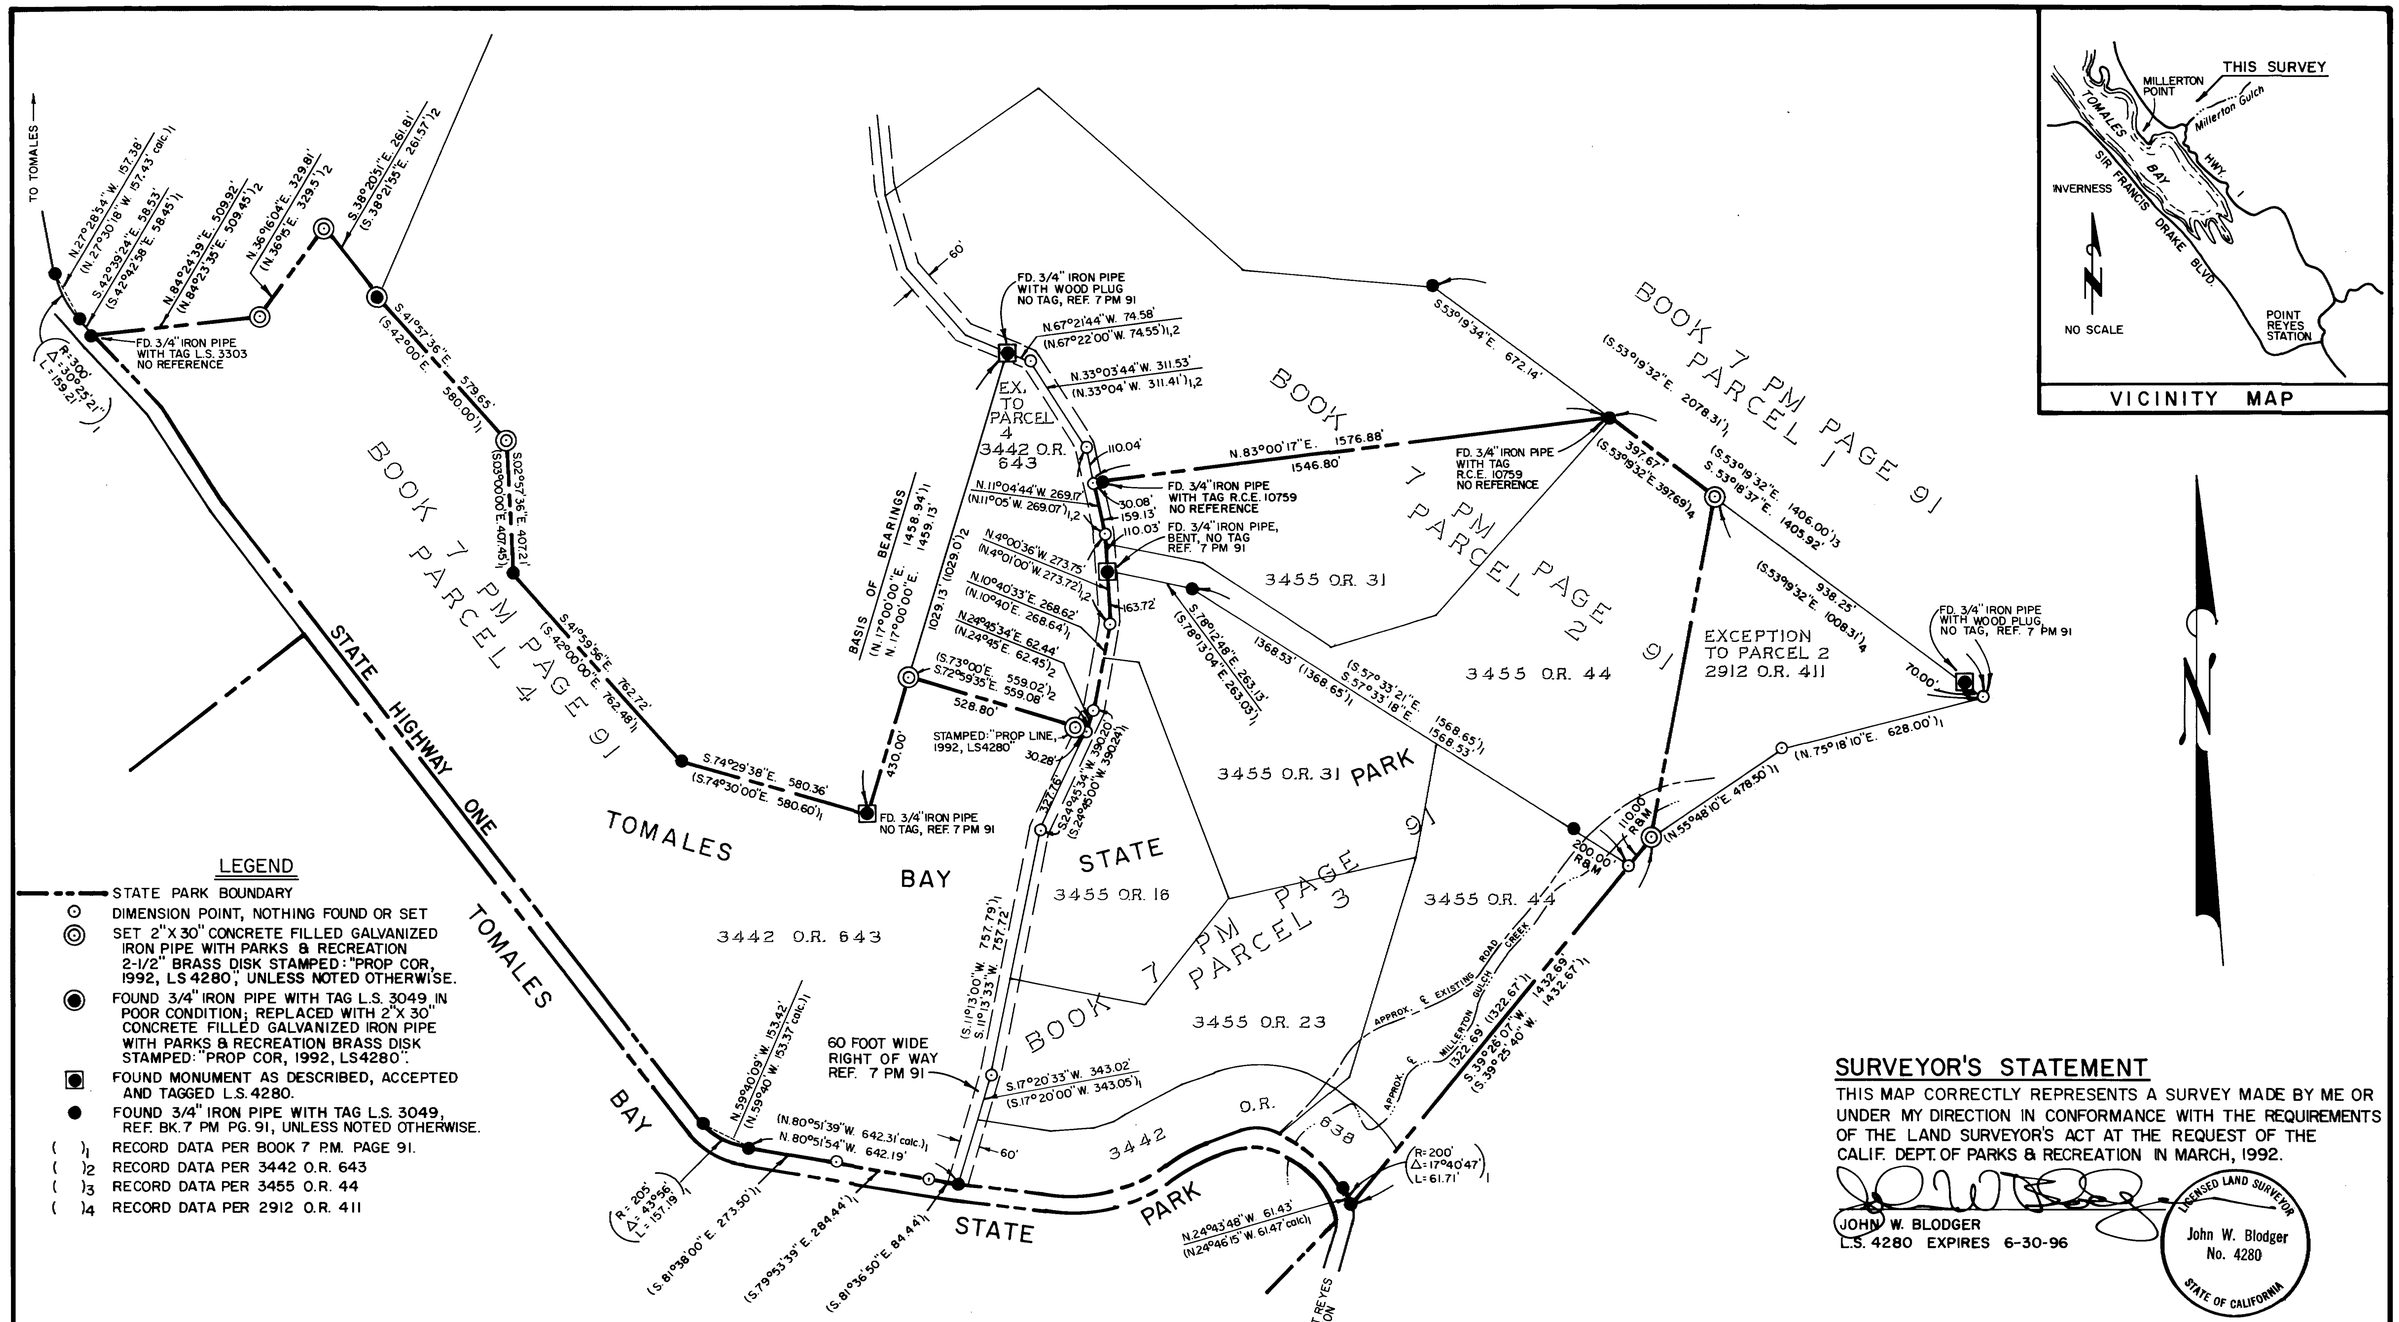

LEGEND

- STATE PARK BOUNDARY
- ⊙ DIMENSION POINT, NOTHING FOUND OR SET
- ◎ SET 2"X 30" CONCRETE FILLED GALVANIZED IRON PIPE WITH PARKS & RECREATION 2-1/2" BRASS DISK STAMPED: "PROP COR, 1992, LS 4280", UNLESS NOTED OTHERWISE.
- ◉ FOUND 3/4" IRON PIPE WITH TAG L.S. 3049 IN POOR CONDITION; REPLACED WITH 2"X 30" CONCRETE FILLED GALVANIZED IRON PIPE WITH PARKS & RECREATION BRASS DISK STAMPED: "PROP COR, 1992, LS4280".
- ▣ FOUND MONUMENT AS DESCRIBED, ACCEPTED AND TAGGED L.S. 4280.
- ● FOUND 3/4" IRON PIPE WITH TAG L.S. 3049, REF. BK. 7 PM PG. 91, UNLESS NOTED OTHERWISE.
- ( )1 RECORD DATA PER BOOK 7 P.M. PAGE 91.
- ( )2 RECORD DATA PER 3442 O.R. 643
- ( )3 RECORD DATA PER 3455 O.R. 44
- ( )4 RECORD DATA PER 2912 O.R. 411

BASIS OF BEARINGS

THE LINE BETWEEN FOUND MONUMENTS AS SHOWN ON BOOK 7 OF PARCEL MAPS AT PAGE 91 AND BEING SHOWN HEREON AS N.17°00'00"E., 1459.13'.

RECORDER'S STATEMENT

FILED THIS 21st DAY OF AUGUST, 1992 AT 8:01 A.M. IN BOOK 30 OF RECORD OF SURVEYS AT PAGE 86, AT THE REQUEST OF THE CALIFORNIA DEPT. OF PARKS & RECREATION.

FEE: NONE
Serial Number: 92-065745

COUNTY RECORDER

BY: DEPUTY COUNTY RECORDER

COUNTY SURVEYOR'S STATEMENT

THIS MAP HAS BEEN EXAMINED IN ACCORDANCE WITH SECTION 8765 OF THE LAND SURVEYOR'S ACT THIS 19th DAY OF AUGUST, 1992.

COUNTY SURVEYOR
MEHDI MAJID - SARJADI

BY: DEPUTY

REGISTERED PROFESSIONAL ENGINEER ROBERT DARRELL BEAUMONT C 30212 Exp. 3-31-93 CIVIL STATE OF CALIFORNIA

SURVEYOR'S STATEMENT

THIS MAP CORRECTLY REPRESENTS A SURVEY MADE BY ME OR UNDER MY DIRECTION IN CONFORMANCE WITH THE REQUIREMENTS OF THE LAND SURVEYOR'S ACT AT THE REQUEST OF THE CALIF. DEPT. OF PARKS & RECREATION IN MARCH, 1992.

JOHN W. BLODGER
L.S. 4280 EXPIRES 6-30-96

LICENSED LAND SURVEYOR John W. Blodger No. 4280 STATE OF CALIFORNIA

RECORD OF SURVEY

BEING A PORTION OF
TOMALES BAY STATE PARK
WITHIN RANCHO NICASIO,
MARIN COUNTY, CALIFORNIA

JULY 1992 SCALE: 1"=300'

SHEET 1 OF 1

CPM # 7287