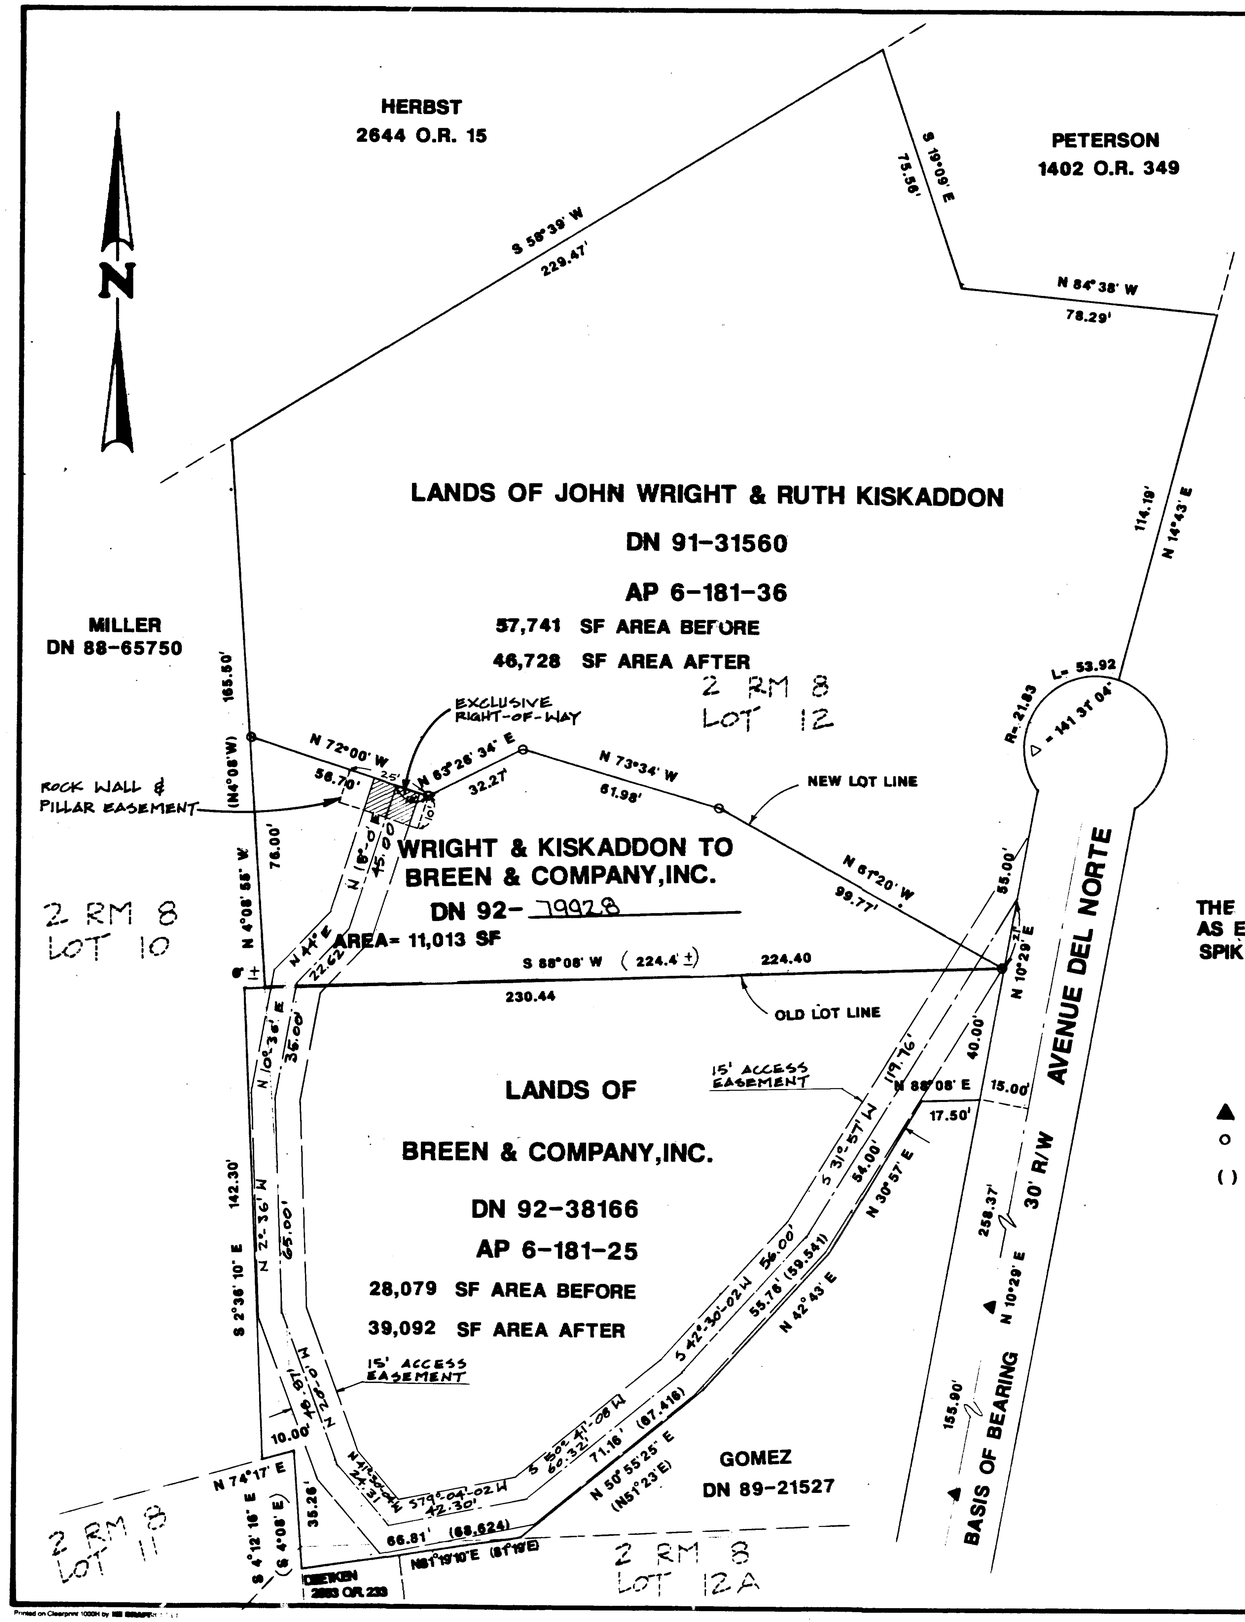

SURVEYOR'S STATEMENT

THIS MAP CORRECTLY REPRESENTS A SURVEY MADE BY ME OR UNDER MY DIRECTION IN CONFORMANCE WITH REQUIREMENTS OF THE LAND SURVEYOR'S ACT AT THE REQUEST OF BREEN & COMPANY, INC. IN August 1992.

W. Edward Nute

W. EDWARD NUTE RCE 15945

LICENCE EXPIRES 6/93

REGISTERED PROFESSIONAL ENGINEER W. Edward Nute No. 15945 Exp. 6/30/93 CIVIL STATE OF CALIFORNIA

COUNTY SURVEYOR'S STATEMENT

THIS MAP HAS BEEN EXAMINED IN ACCORDANCE WITH SECTION 8766 OF THE LAND SURVEYOR'S ACT THIS 6th DAY OF OCTOBER 1992.

MEHDI MADJID-SANJARI
COUNTY SURVEYOR

DEPUTY

REGISTERED PROFESSIONAL ENGINEER ROBERT DARRELL BEAUMONT C 30212 Exp. 3-31-96 CIVIL STATE OF CALIFORNIA

RECORDER'S STATEMENT

FILED THIS 9th DAY OF October 1992, AT 11:00 A. M. IN BOOK 30 OF Surveys AT PAGE 100, AT THE REQUEST OF THE COUNTY OF MARIN. – D.P.W.

FEE: 8.00 SERIAL NO. 92-080727

James J. Del Bon
COUNTY RECORDER

Karen Small
DEPUTY

BASIS OF BEARING

THE CENTERLINE OF AVENUE DEL NORTE AS ESTABLISHED BY THE FOUND R.R. SPIKES AS SHOWN (13 O.S.1)

LEGEND

- ▲ FOUND R.R. SPIKE
- o SET 3/4" I.P. RCE # 15945
- ( ) RECORD DATA

ALL DISTANCES ARE IN FEET AND DECIMALS THEREOF

RECORD OF SURVEY

LOT LINE ADJUSTMENT BETWEEN
BREEN & COMPANY, INC. AND WRIGHT & KISKADDON
BEING A PORTION OF LOT 12
"MAP NO. 2 OF THE LANDS OF MRS. WM. BARBER
MILL VALLEY, CAL.", 2 RM 8
SAN ANSELMO, MARIN COUNTY, CALIFORNIA

NUTE ENGINEERING

SAN RAFAEL, CALIFORNIA

SCALE: 1" = 30' 1992 SHEET ONE OF ONE

5877

CAN # 7305