BASIS OF BEARING IS BETWEEN MONUMENTS ALONG SAUSALITO BLVD. PER 8 O.S. 75
BEARING WAS ROTATED 0°56'10" FROM S63°08'50"E PER 8 O.S. 75 TO S64°05'00"E PER 3 R.M. 86

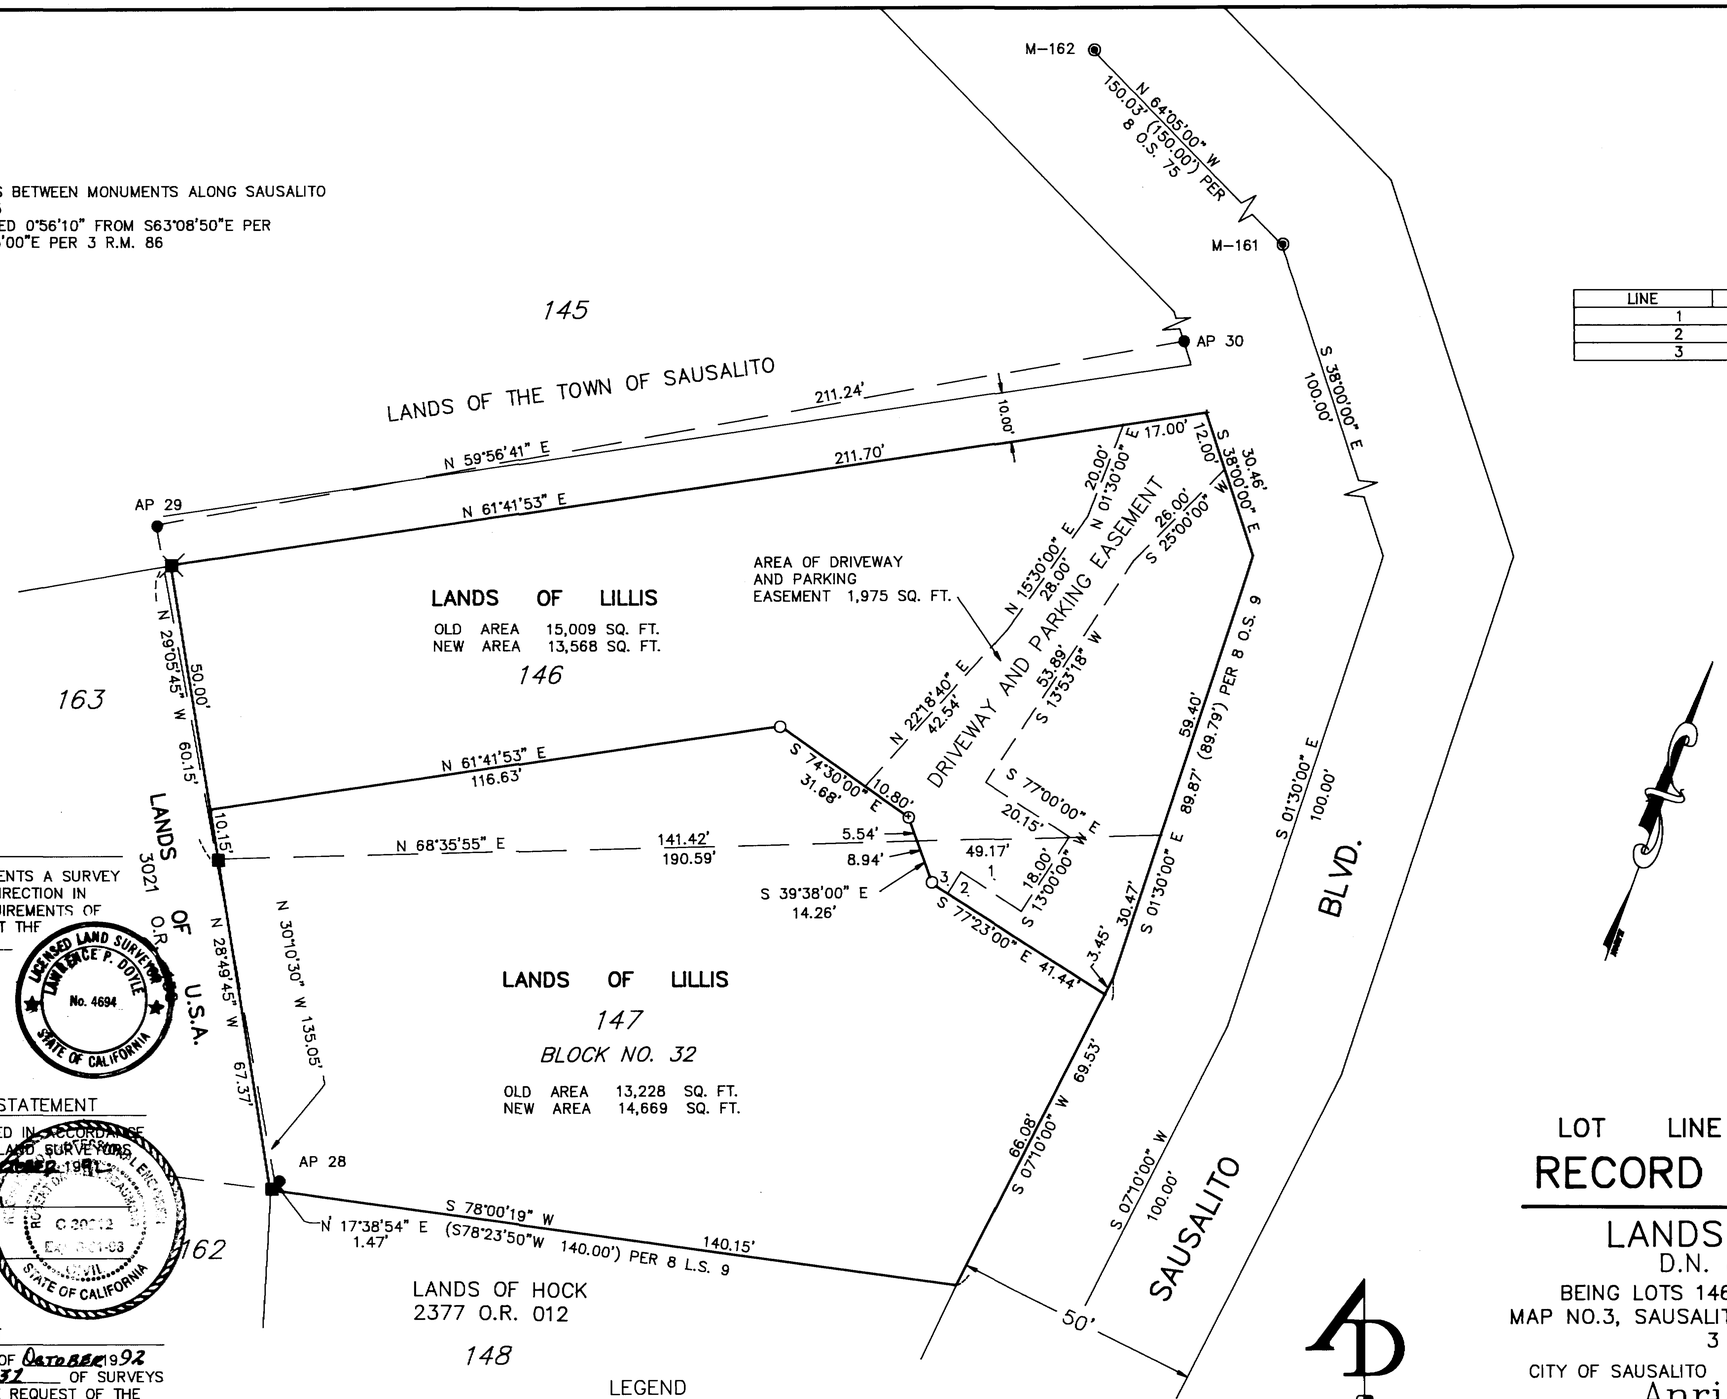

LINE	DIRECTION	DISTANCE
1	N 77°00'00" W	14.44'
2	S 13°00'00" W	5.00'
3	N 77°23'00"W	3.71'

SURVEYOR'S STATEMENT

THIS MAP CORRECTLY REPRESENTS A SURVEY MADE BY ME OR UNDER MY DIRECTION IN CONFORMANCE WITH THE REQUIREMENTS OF THE LAND SURVEYOR'S ACT AT THE REQUEST OF JOSEPH LILLIS IN AUGUST 1992

Lawrence P. Doyle
LAWRENCE P. DOYLE
P.L.S. 4694
EXP. 9/30/95

LICENSED LAND SURVEYOR LAWRENCE P. DOYLE No. 4694 STATE OF CALIFORNIA

COUNTY SURVEYOR'S STATEMENT

THIS MAP HAS BEEN EXAMINED IN ACCORDANCE WITH SECTION 8766 OF THE LAND SURVEYORS ACT THIS 21st DAY OF OCTOBER 1992.

MERVIN MADID-SADJADI
COUNTY SURVEYOR

R. Beckmann
BY DEPUTY

REGISTERED PROFESSIONAL ENGINEER C 20012 EXP. 6-30-93 CIVIL STATE OF CALIFORNIA

RECORDER'S STATEMENT

FILED THIS 22nd DAY OF OCTOBER 1992 AT 2:01 P.M. IN BOOK 32 OF SURVEYS AT PAGE 11 AT THE REQUEST OF THE COUNTY OF MARIN DEPT. OF PUBLIC WORKS SERIAL NO. 92-054570 FEE $6.00

James E. Del Bene
COUNTY RECORDER

BY DEPUTY

LEGEND

- FOUND CITY STANDARD MONUMENT
- FOUND 2" X 2" HUB & NAIL, RESET WITH 1/2" DIAMETER REBAR & CAP L.S. 4694
- FOUND 2" X 2" HUB & NAIL, SET TAG L.S. 4694
- SET 1/2" DIAMETER REBAR & CAP L.S. 4694
- FOUND 4" DIAMETER U.S. BUR. OF LAND MANAGEMENT MONUMENT DISC, T1S R6N

ALL DISTANCES ARE IN FEET AND DECIMALS THEREOF.

LOT LINE ADJUSTMENT
RECORD OF SURVEY

LANDS OF LILLIS
D.N. 89-65338

BEING LOTS 146 & 147, BLOCK 32, MAP NO.3, SAUSALITO BAY & LAND COMPANY 3 R.M. 86

CITY OF SAUSALITO MARIN COUNTY CALIFORNIA

Anrig-Doyle

LICENSED LAND SURVEYORS CIVIL ENGINEERS
165 Helens Lane Mill Valley CA 94941 (415) 388-0087

SHEET 1 OF 1

SCALE: 1"=20'
DATE: 7/4/92

DRAWING NO. 92-2549A
A.P. 065-281-13

Can 7317