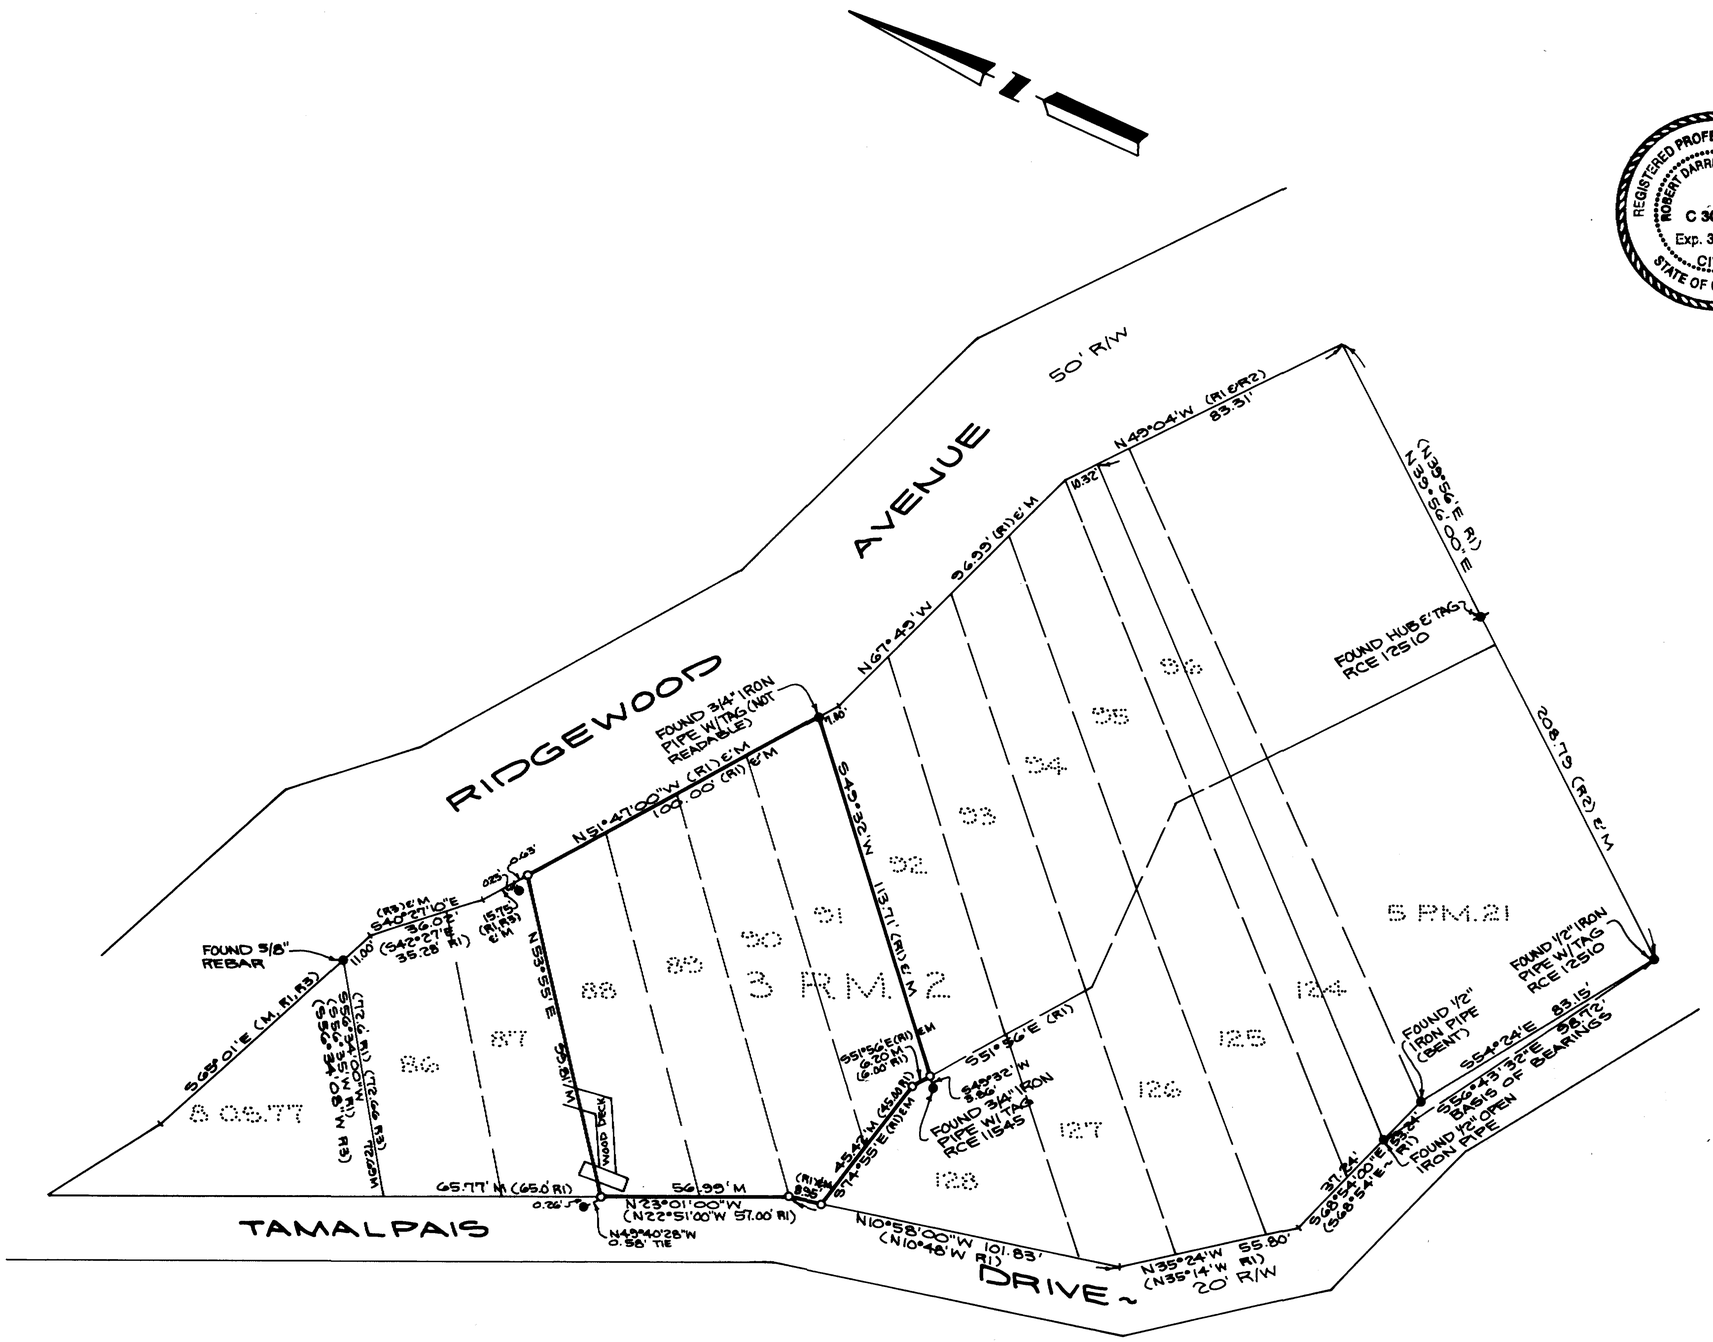

ENGINEER'S STATEMENT

This map correctly represents a survey made by me or under my direction in conformance with the requirements of the Land Surveyors Act at the request of Michael Kosturos

Leon E. Oberkamper RCE 12054 EXP. 3-31-93

REGISTERED PROFESSIONAL ENGINEER ROBERT DARRELL BEAUMONT C 30212 Exp. 3-31-93 CIVIL STATE OF CALIFORNIA

COUNTY SURVEYOR'S STATEMENT

This map has been examined in accordance with Section 8766 of the Land Surveyor's Act. This 24th day of OCTOBER, 1992.

MICHAEL MARIO SARINOI, H.D. Beaumont, Deputy County Surveyor, Marin County, California

RECORDER'S STATEMENT

Filed this 28th day of OCTOBER 1992 at 2:05 P.M. in Book R of Surveys at Page 15 at the request of Marin County Department of Public Works.

SERIAL No 92-086498 FEE $6.00

JAMES J. DAL BON, County Recorder, Marin County California

By Deputy Karen Jonsell

LEGEND:

- ●_FOUND 3/4" IRON PIPE WITH TAG RCE 12510 UNLESS OTHERWISE NOTED
- o_SET 3/4" IRON PIPE WITH TAG RCE 12054
- ( )_RECORD DATA

M_MEASURED

R1_MAP OF CAMP TAMALPAIS HOMESTEAD VALLEY~BEING A SUBDIVISION OF BLOCK 12, TAMALPAIS LAND AND WATER COMPANY'S MAP No. 7 ~ 3 RM 2

R2_5 P.M. 21

R3_8 O.S. 77

ALL DISTANCES ARE IN FEET AND DECIMALS THEREOF.

BASIS OF BEARINGS~

FOUND PIPES ALONG TAMALPAIS DRIVE AS SHOWN ON 5 P.M. 21 ~ I.C.S 56°43'32"E ~ 58.72'

RECORD OF SURVEY

LANDS OF KOSTUROS DOC. No. 87-51206
LOTS 88, 89, 90, & 91 ~ MAP OF CAMP TAMALPAIS HOMESTEAD VALLEY ~ 3 RM 2

MARIN COUNTY, CALIFORNIA

OBERKAMPER & ASSOCIATES
CIVIL ENGINEERS INC.
SAN RAFAEL, CALIFORNIA

SCALE: 1"=30' APN No. 47-062-03 SHEET 1 OF 1 SHEETS

115-92

CAM # 7321