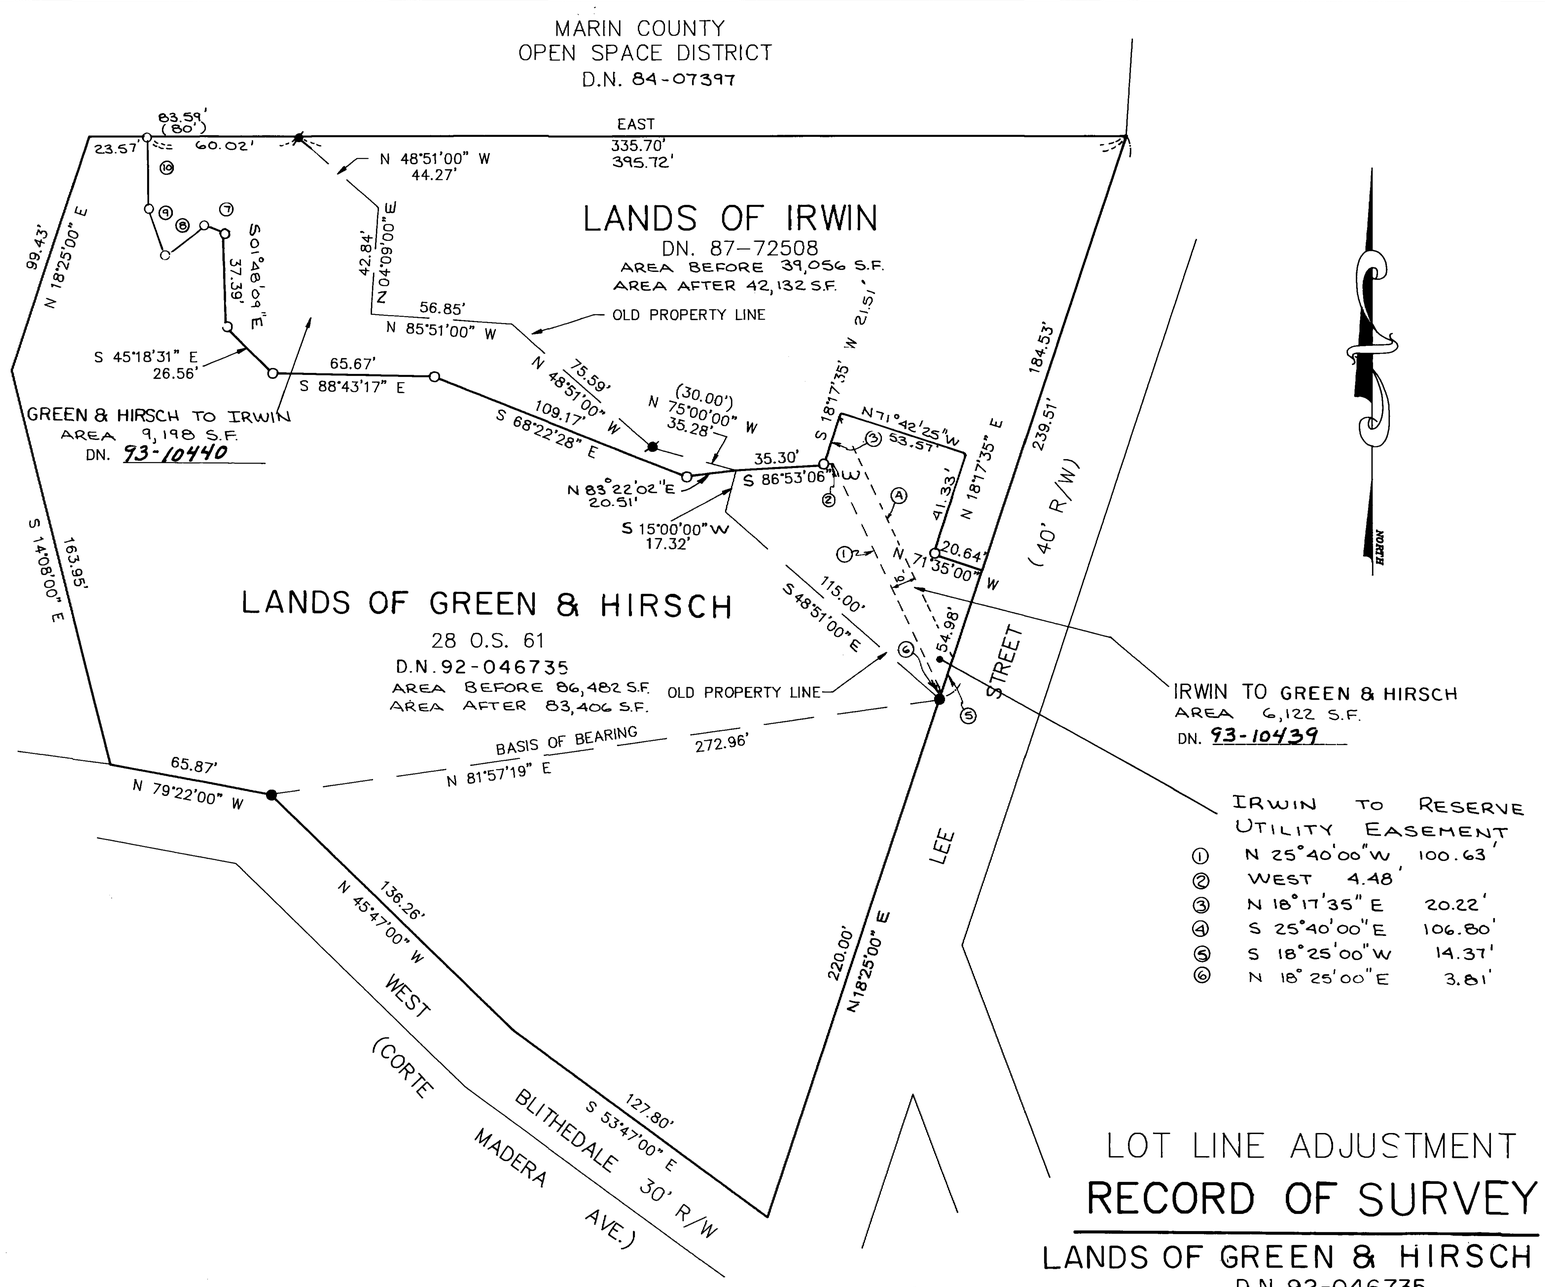

⑦ S 70°40'17" E 8.75'
⑧ N 52°29'00" E 19.36'
⑨ S 19°23'25" E 20.36'
⑩ SOUTH 29.15'

MARIN COUNTY
OPEN SPACE DISTRICT
D.N. 84-07397

LEGEND

- ● FOUND 3/4" PIPE
- FOUND 1/2" REBAR AND CAP L.S.4694
- O SET 1/2" REBAR AND CAP L.S. 4694

BASIS OF BEARING

BETWEEN FOUND MONUMENTS
(N 81°57'14" E) PER 28 O.S. 61

ALL DISTANCES ARE IN FEET AND DECIMALS THEREOF

GRAPHIC SCALE

40 0 20 40 80 160

(IN FEET)
1 inch = 40 ft.

LOT LINE ADJUSTMENT
RECORD OF SURVEY

LANDS OF GREEN & HIRSCH
D.N. 92-046735

LANDS OF IRWIN
DN. 87-72508

CITY OF MILL VALLEY MARIN COUNTY CALIFORNIA

Anrig-Doyle
LICENSED LAND SURVEYORS CIVIL ENGINEERS
165 Helens Lane Mill Valley CA 94941 (415) 388-0087

SHEET 1 OF 1

SCALE: 1"=40'
DATE: 3-24-92

DRAWING NO. 88-1912
A.P. 027-041-05 & 04
JOB NO. 91-2423

SURVEYOR'S STATEMENT

THIS MAP CORRECTLY REPRESENTS A SURVEY MADE BY ME OR UNDER MY DIRECTION IN CONFORMANCE WITH THE REQUIREMENTS OF THE LAND SURVEYOR'S ACT AT THE REQUEST OF DAVID IRWIN IN JANUARY 1993

Lawrence P. Doyle
LAWRENCE P. DOYLE
L.S. 4694
EXP. 9/30/95

COUNTY SURVEYOR'S STATEMENT

THIS MAP HAS BEEN EXAMINED IN ACCORDANCE WITH SECTION 8766 OF THE LAND SURVEYORS ACT THIS 21st DAY OF JANUARY 1993

MEHDI MADJD-SADJADI
COUNTY SURVEYOR

R. Fremont
BY DEPUTY

REGISTERED PROFESSIONAL ENGINEER
JOSEPH DAVID ROSENTHAL
C 32912
Exp. 3-31-93
CIVIL
STATE OF CALIFORNIA

RECORDER'S STATEMENT

FILED THIS 4th DAY OF Feb 1993
AT 8:00 AM IN BOOK 31 OF SURVEYS
AT PAGE 39 AT THE REQUEST OF THE
COUNTY OF MARIN DEPT. OF PUBLIC WORKS
SERIAL NO. 93-10441 FEE $6.00

James C. Dal Bon
COUNTY RECORDER

Alice Lake
BY DEPUTY

Can 7356