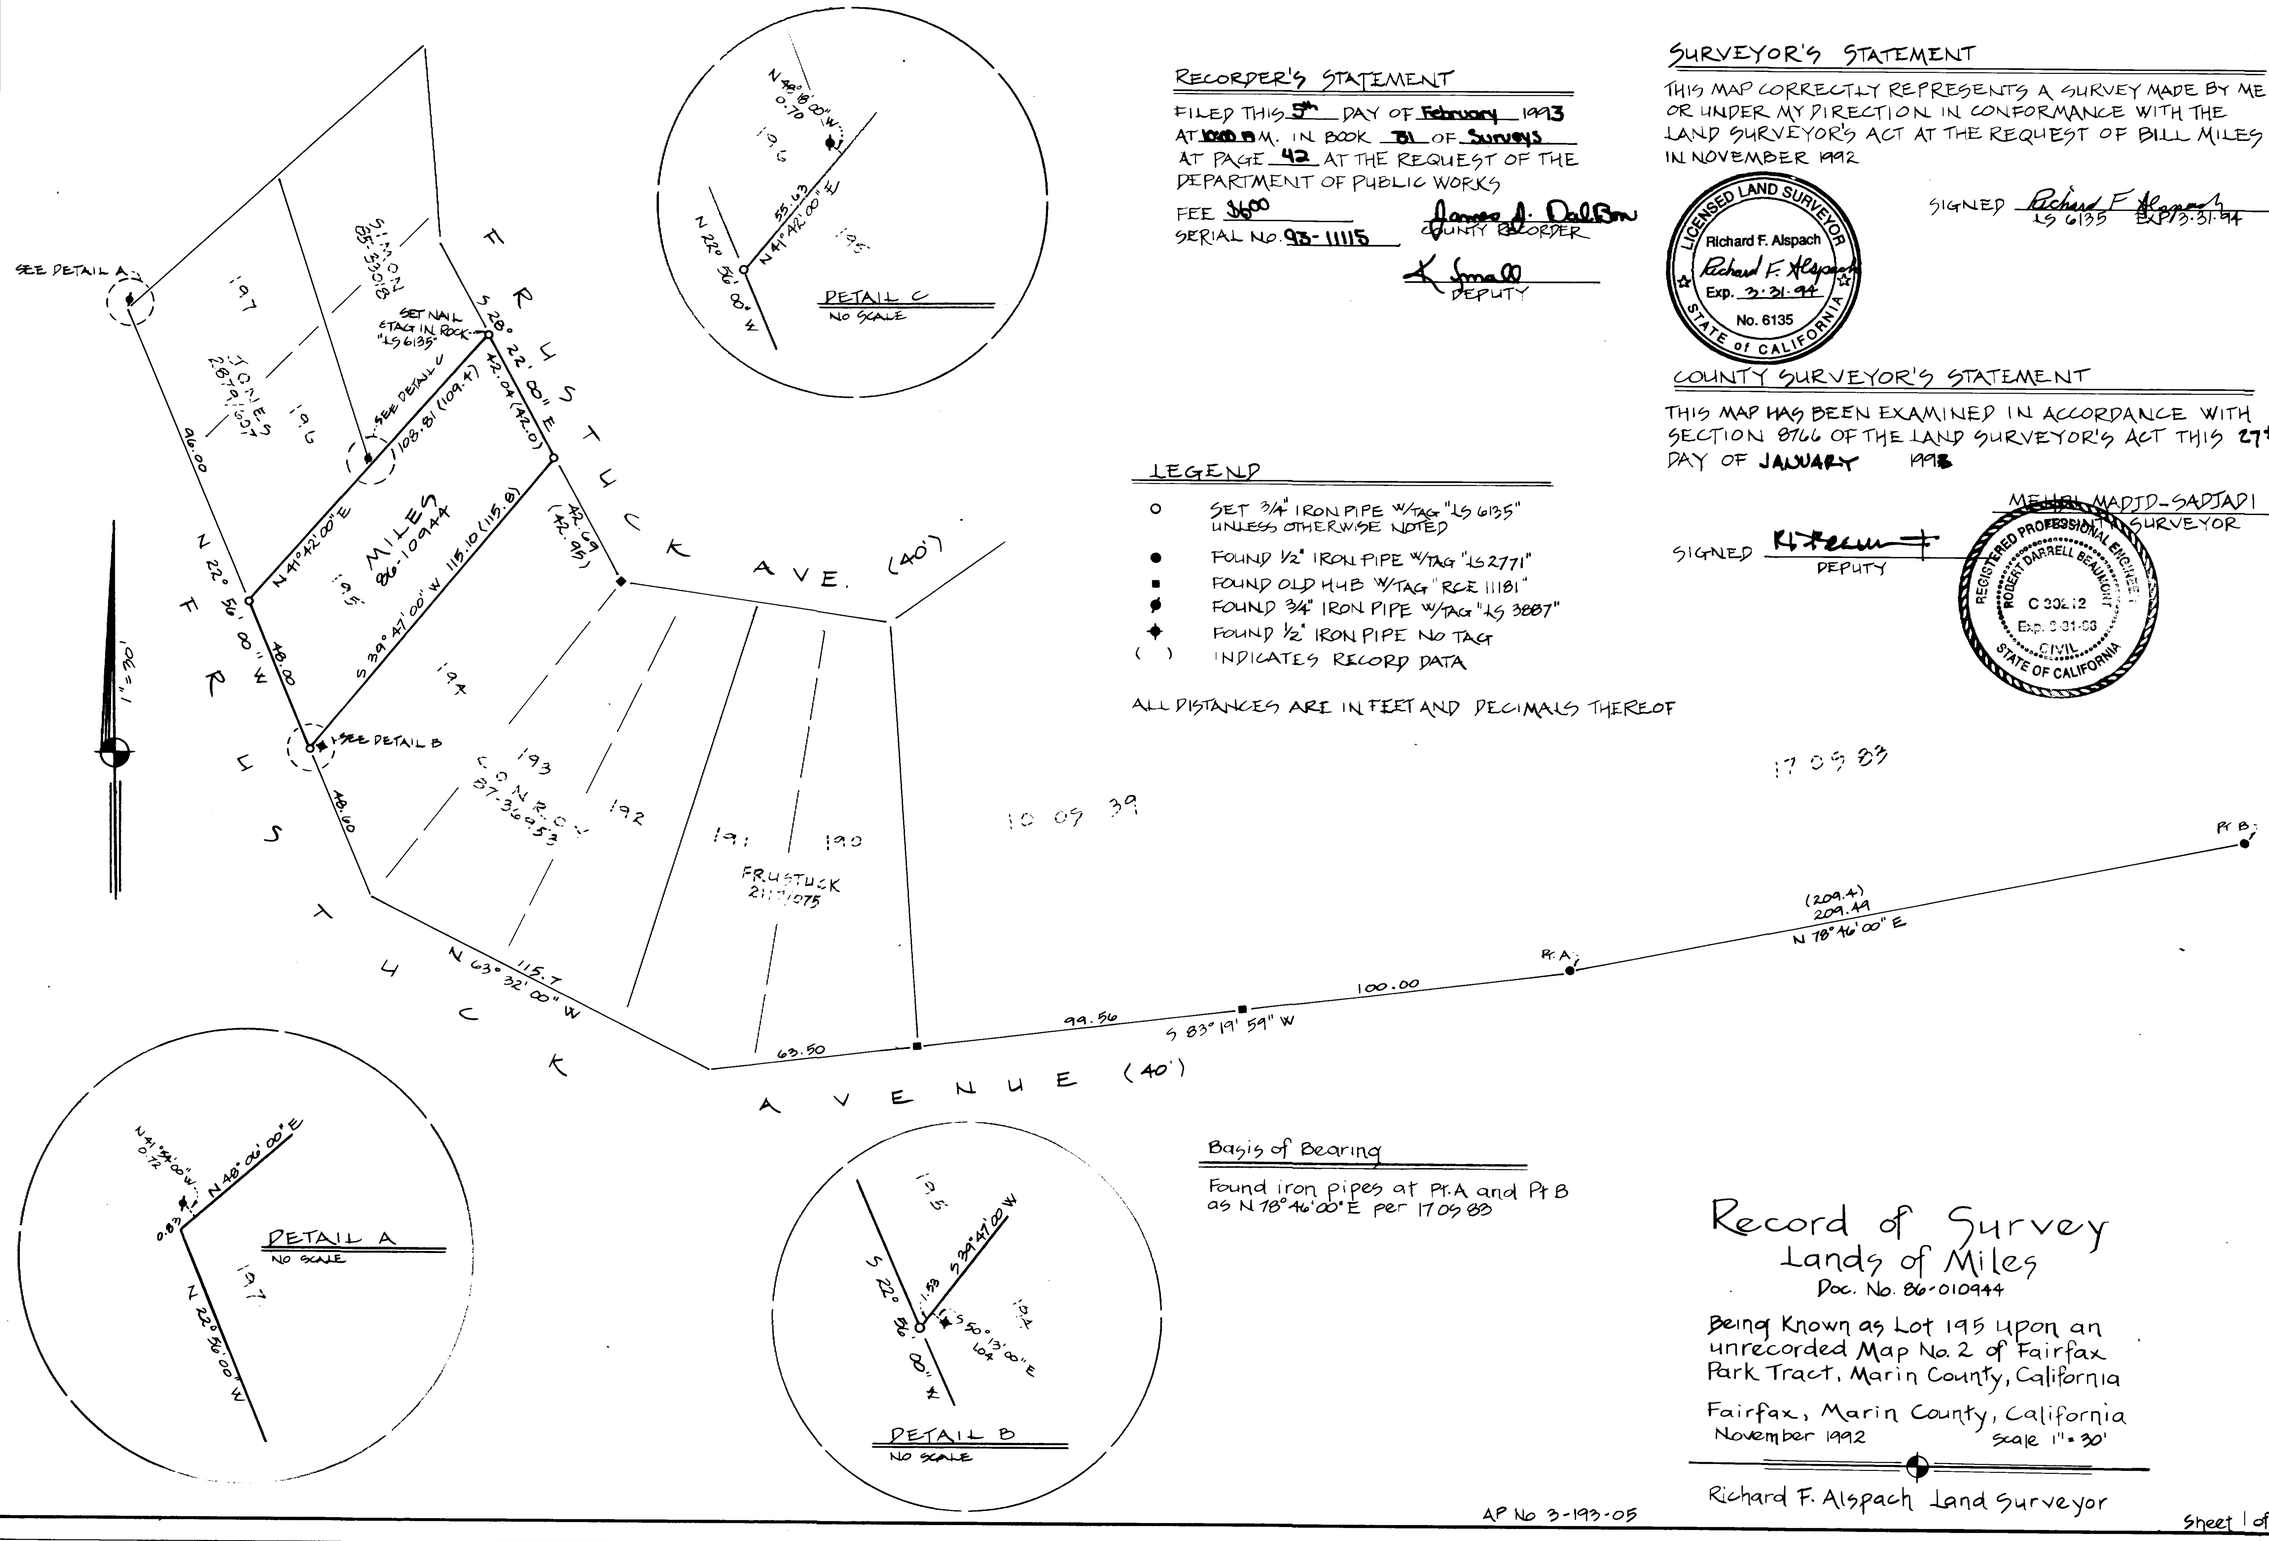

RECORDER'S STATEMENT

FILED THIS 5th DAY OF February 1993
AT 10:00 A.M. IN BOOK 31 OF Surveys
AT PAGE 42 AT THE REQUEST OF THE
DEPARTMENT OF PUBLIC WORKS
FEE $600
SERIAL NO. 93-11115

James J. Dalbon
COUNTY RECORDER

DEPUTY

SURVEYOR'S STATEMENT

THIS MAP CORRECTLY REPRESENTS A SURVEY MADE BY ME OR UNDER MY DIRECTION IN CONFORMANCE WITH THE LAND SURVEYOR'S ACT AT THE REQUEST OF BILL MILES IN NOVEMBER 1992

LICENSED LAND SURVEYOR
Richard F. Alspach
Exp. 3-31-94
No. 6135
STATE of CALIFORNIA

SIGNED Richard F. Alspach
LS 6135 EXP 3-31-94

COUNTY SURVEYOR'S STATEMENT

THIS MAP HAS BEEN EXAMINED IN ACCORDANCE WITH SECTION 8766 OF THE LAND SURVEYOR'S ACT THIS 27th DAY OF JANUARY 1993

MEHRI MADJD-SADJADI
COUNTY SURVEYOR

SIGNED
DEPUTY

REGISTERED PROFESSIONAL ENGINEER
ROBERT DARRELL BEAUMONT
C 30212
Exp. 6-31-93
CIVIL
STATE OF CALIFORNIA

LEGEND

- ○ SET 3/4" IRON PIPE W/TAG "LS 6135" UNLESS OTHERWISE NOTED
- ● FOUND 1/2" IRON PIPE W/TAG "LS 2771"
- ■ FOUND OLD HUB W/TAG "RCE 11181"
- ◗ FOUND 3/4" IRON PIPE W/TAG "LS 3887"
- ✦ FOUND 1/2" IRON PIPE NO TAG
- ( ) INDICATES RECORD DATA

ALL DISTANCES ARE IN FEET AND DECIMALS THEREOF

17 05 83

10 09 39

Basis of Bearing

Found iron pipes at Pt. A and Pt B as N 78° 46' 00" E per 17 05 83

Record of Survey
Lands of Miles
Doc. No. 86-010944

Being Known as Lot 195 upon an unrecorded Map No. 2 of Fairfax Park Tract, Marin County, California

Fairfax, Marin County, California
November 1992 Scale 1" = 30'

Richard F. Alspach Land Surveyor

AP No 3-193-05

Sheet 1 of 1

CAN # 7359