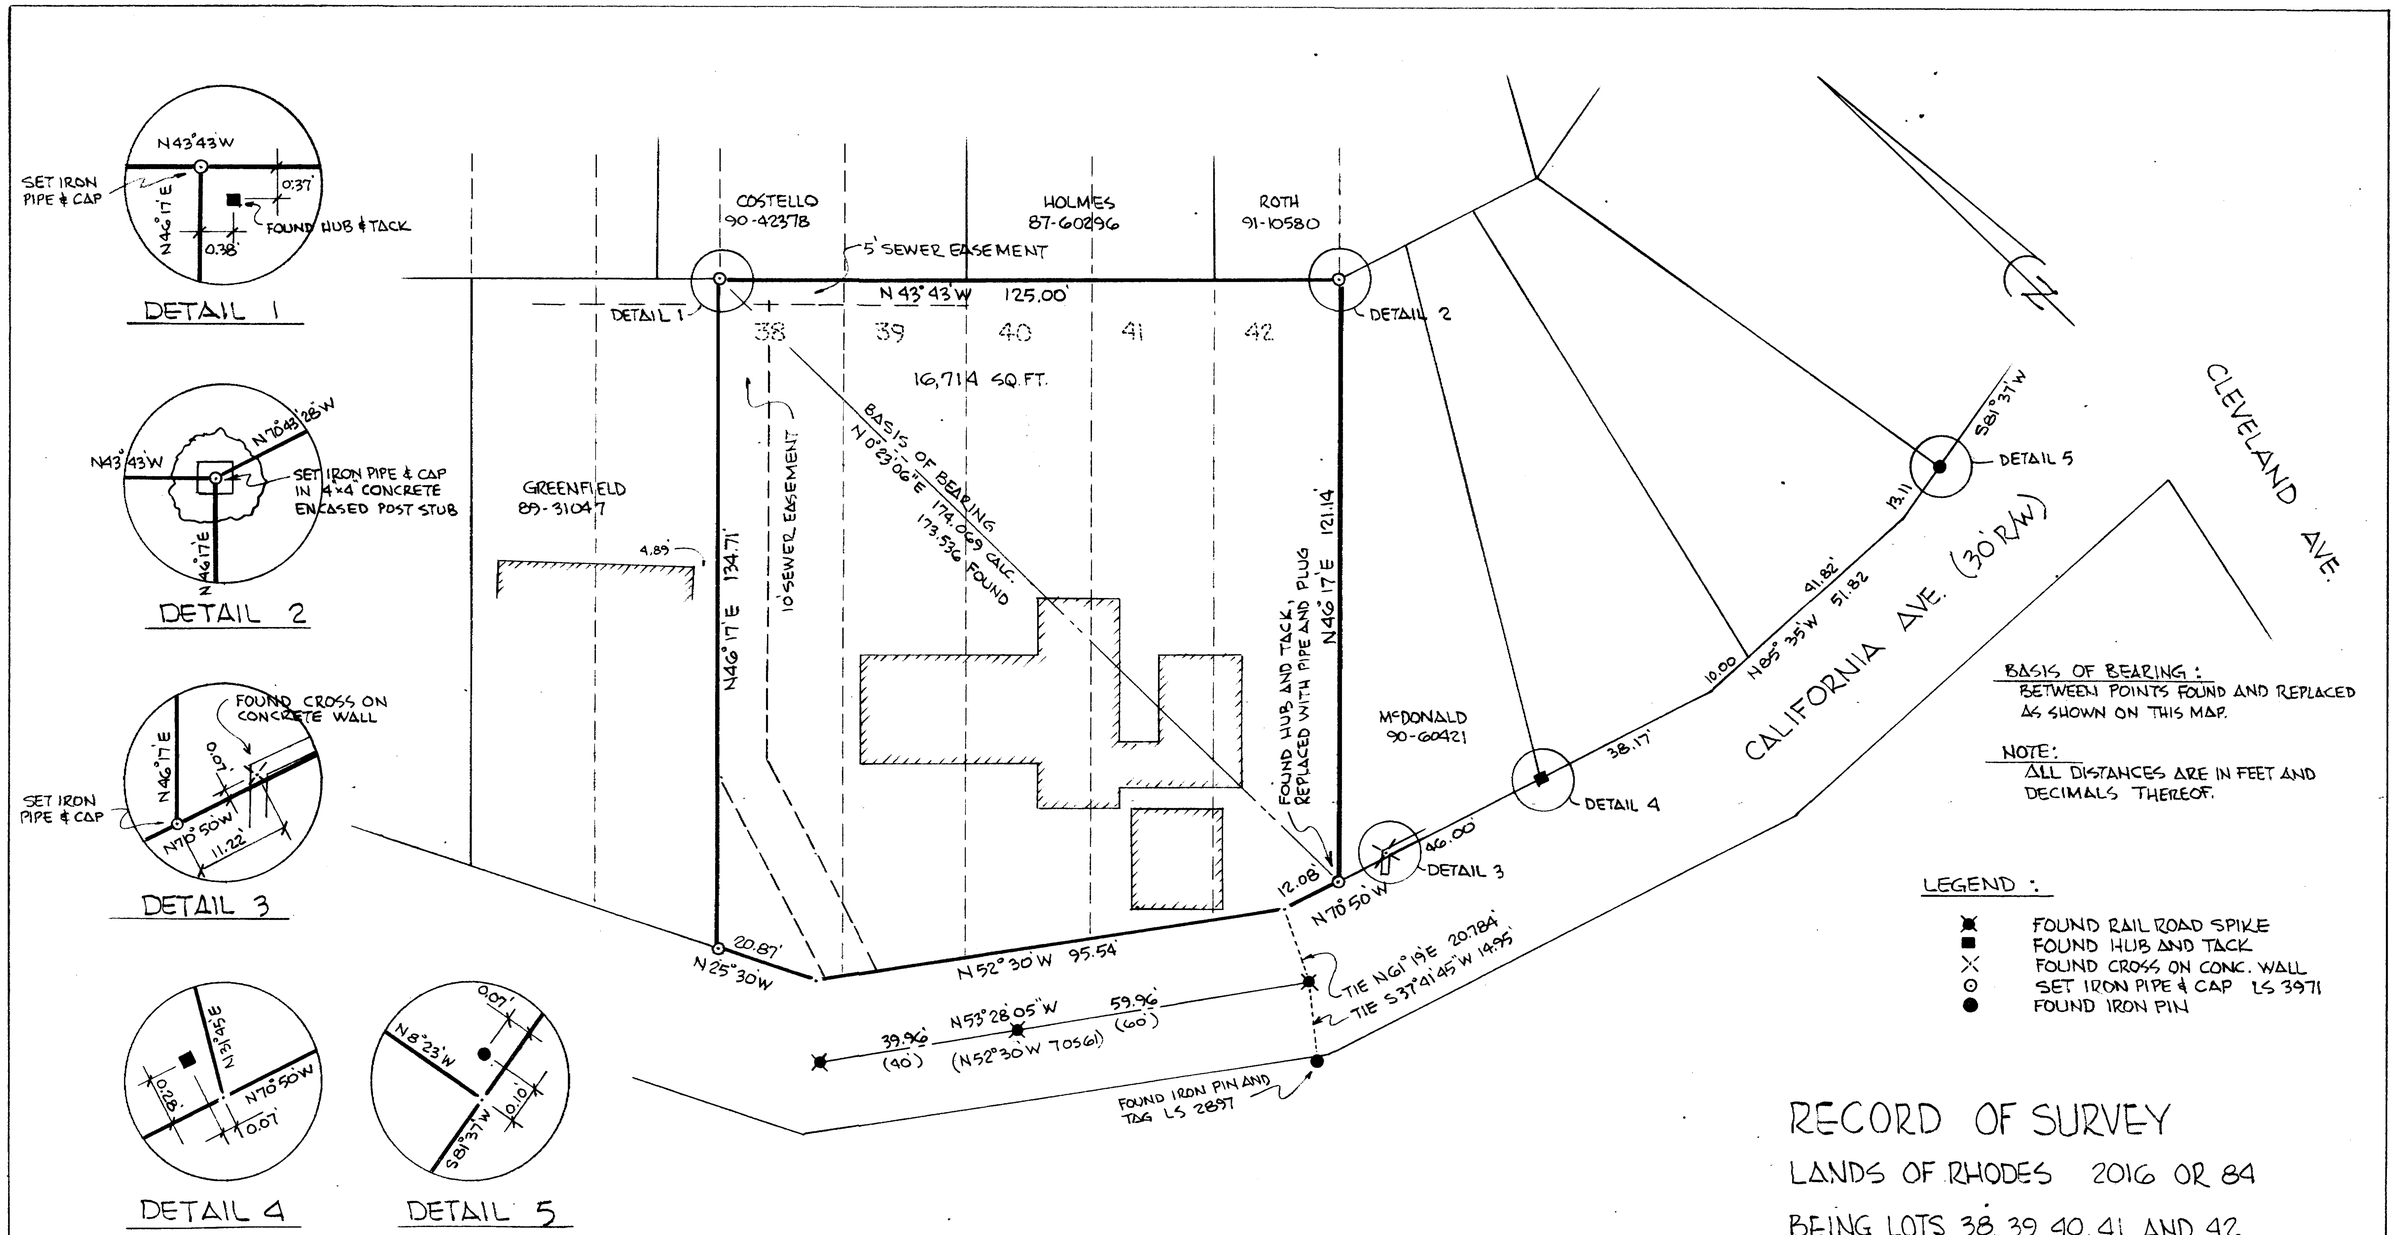

BASIS OF BEARING:
BETWEEN POINTS FOUND AND REPLACED AS SHOWN ON THIS MAP.

NOTE:
ALL DISTANCES ARE IN FEET AND DECIMALS THEREOF.

LEGEND:

- FOUND RAIL ROAD SPIKE
- FOUND HUB AND TACK
- FOUND CROSS ON CONC. WALL
- SET IRON PIPE & CAP LS 3971
- FOUND IRON PIN

RECORD OF SURVEY

LANDS OF RHODES 2016 OR 84

BEING LOTS 38, 39, 40, 41, AND 42
BLOCK 201, MAP OF MARIN TERRACE
4 RM 44

MARIN COUNTY (MILL VALLEY) CALIFORNIA

SCALE 1" = 20' FEBRUARY, 1993

RHODES AND GARDNER, INC.
319 MILLER AVE.
MILL VALLEY, CA.

A.P. NO. 51-131-51

SHEET 1 OF 1

SURVEYOR'S STATEMENT

THIS MAP CORRECTLY REPRESENTS A SURVEY MADE BY ME OR UNDER MY DIRECTION IN CONFORMANCE WITH THE REQUIREMENTS OF THE LAND SURVEYOR'S ACT AT THE REQUEST OF Dean A. Rhodes IN February, 1993.

Edwin B. Gardner
EDWIN B. GARDNER, LS 3971

EXPIRATION DATE 6/30/96

LICENSED LAND SURVEYOR EDWIN B. GARDNER No. 3971 STATE OF CALIFORNIA

COUNTY SURVEYOR'S STATEMENT

THIS MAP HAS BEEN EXAMINED IN ACCORDANCE WITH SECTION 8766 OF THE LAND SURVEYOR'S ACT THIS 17th DAY OF MARCH, 1993.

MEHDI MAMD-SADJADI
COUNTY SURVEYOR

R.F. Beaumont
BY DEPUTY

REGISTERED PROFESSIONAL ENGINEER ROBERT DARRELL BEAUMONT C 30212 Exp. 3-31-96 CIVIL STATE OF CALIFORNIA

RECORDER'S STATEMENT

FILED THIS 29th DAY OF MARCH, 1993, AT 8:01 A.M., IN BOOK 31 OF SURVEYS AT PAGE 53,

AT THE REQUEST OF D. P. W.

SERIAL NO. 93-025211 FEE: $60.00

James J. Dolan
COUNTY RECORDER

Karen Small
DEPUTY

CAN # 7373