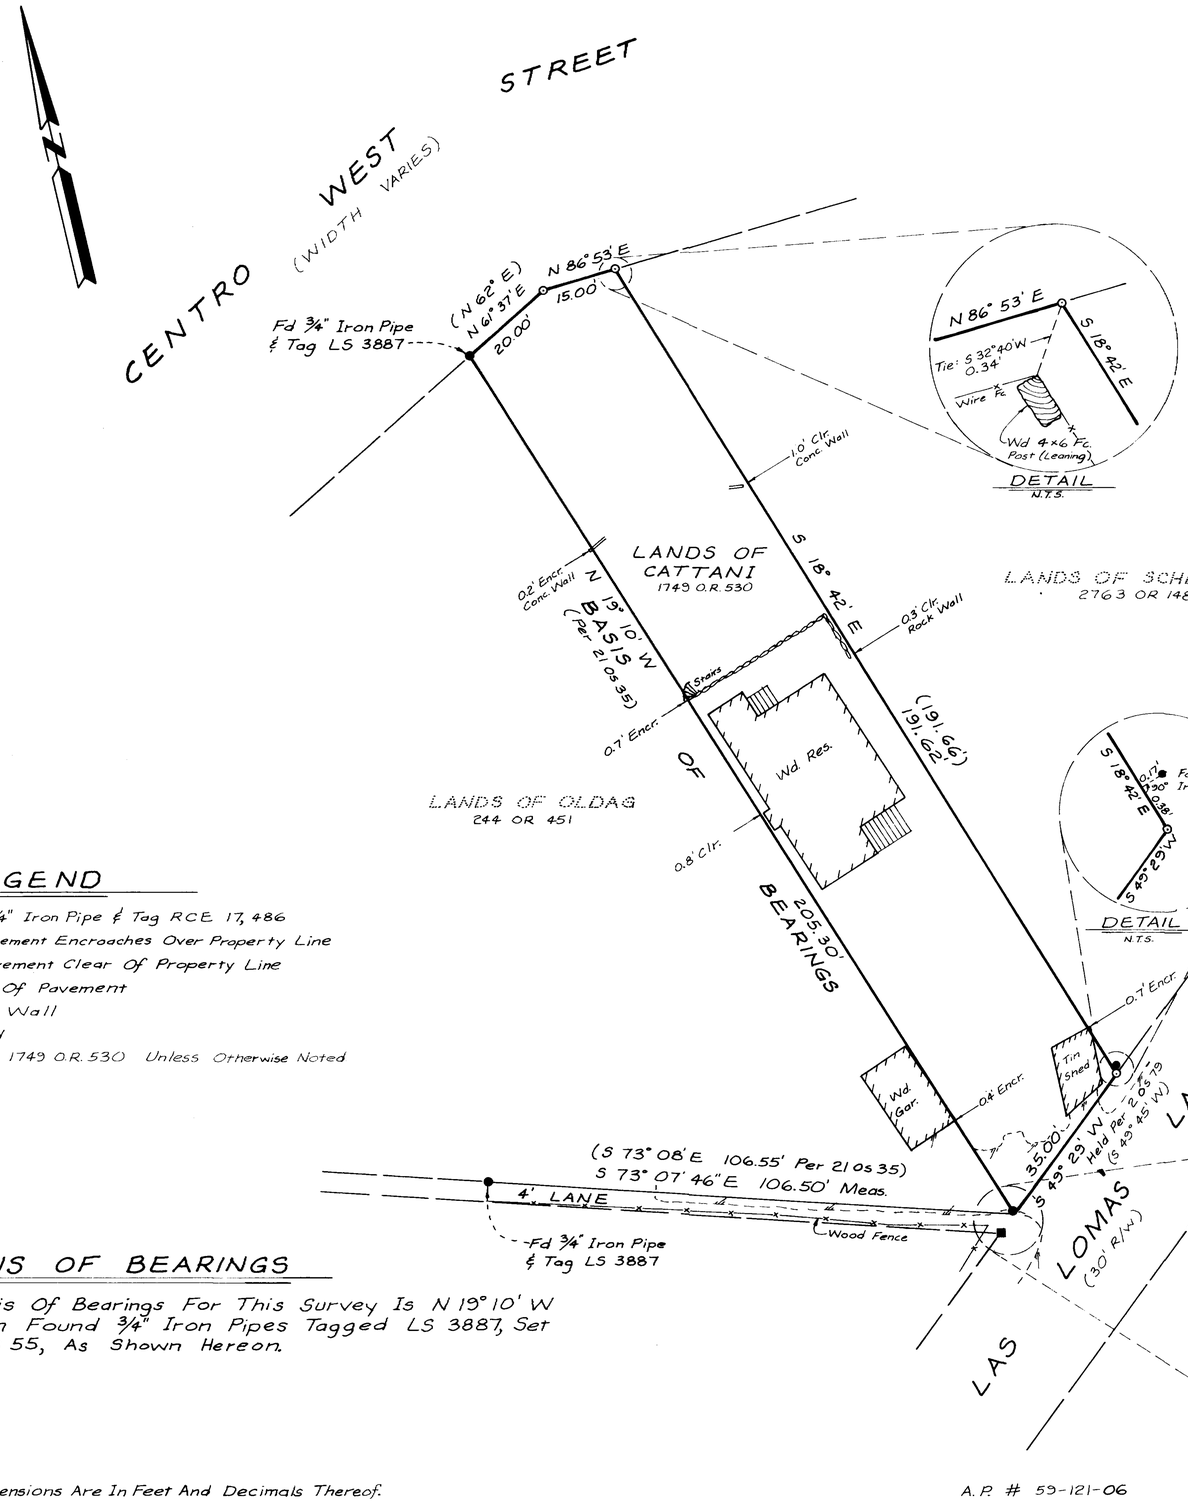

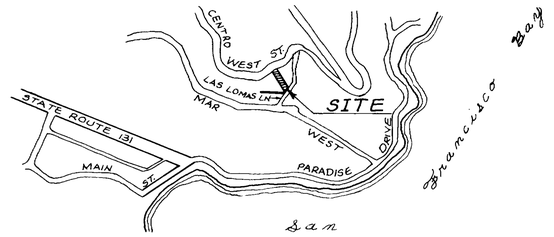

LOCATION MAP

NO SCALE

LEGEND

⊙	Set 3/4" Iron Pipe & Tag RCE 17,486
Encr.	Improvement Encroaches Over Property Line
Clr.	Improvement Clear Of Property Line
--//--	Edge Of Pavement
ooooooo	Rock Wall
Wd.	Wood
( )	Deed 1749 O.R. 530 Unless Otherwise Noted

BASIS OF BEARINGS

The Basis Of Bearings For This Survey Is N 19° 10' W Between Found 3/4" Iron Pipes Tagged LS 3887, Set Per 21 OS 55, As Shown Hereon.

Dimensions Are In Feet And Decimals Thereof.

A.P. # 59-121-06

SURVEYOR'S STATEMENT

This Map Correctly Represents A Survey Made By Me Or Under My Direction In Conformance With The Land Surveyors Act At The Request Of Geraldine Cattani In March 1993.

V. A. Meglio

Vincent A. Meglio R.C.E. 17,486

REGISTERED PROFESSIONAL ENGINEER V. A. MEGLIO No. 17,486 Exp. 6-30-93 CIVIL STATE OF CALIFORNIA

COUNTY SURVEYOR'S STATEMENT

This Map Has Been Examined In Accordance With Section 8766 Of The Land Surveyors Act This 21st Day Of APRIL, 1993.

MEHDI MADJD-SADJADI
County Surveyor

K. Beaumont
Deputy

REGISTERED PROFESSIONAL ENGINEER RICHARD DANIEL BEAUMONT C 30212 Exp. 3-31-93 CIVIL STATE OF CALIFORNIA

RECORDER'S STATEMENT

Filed This 17th Day Of May, 1993, At 10:15 A.M. In Book 31 At Page 63, At The Request Of The Marin County Department Of Public Works.

James A. Dal Bon
County Recorder

Fee: $6.00 Serial No.: 93-38800

Karen Small
Deputy

RECORD OF SURVEY

LANDS OF CATTANI

(1749 O.R. 530)

TIBURON MARIN COUNTY CALIFORNIA

MARCH 1993 SCALE 1" = 20'

FROST, MEGLIO & ASSOCIATES
27 PAUL DRIVE · SAN RAFAEL, CALIFORNIA

SHEET 1 OF 1

CAN # 7387