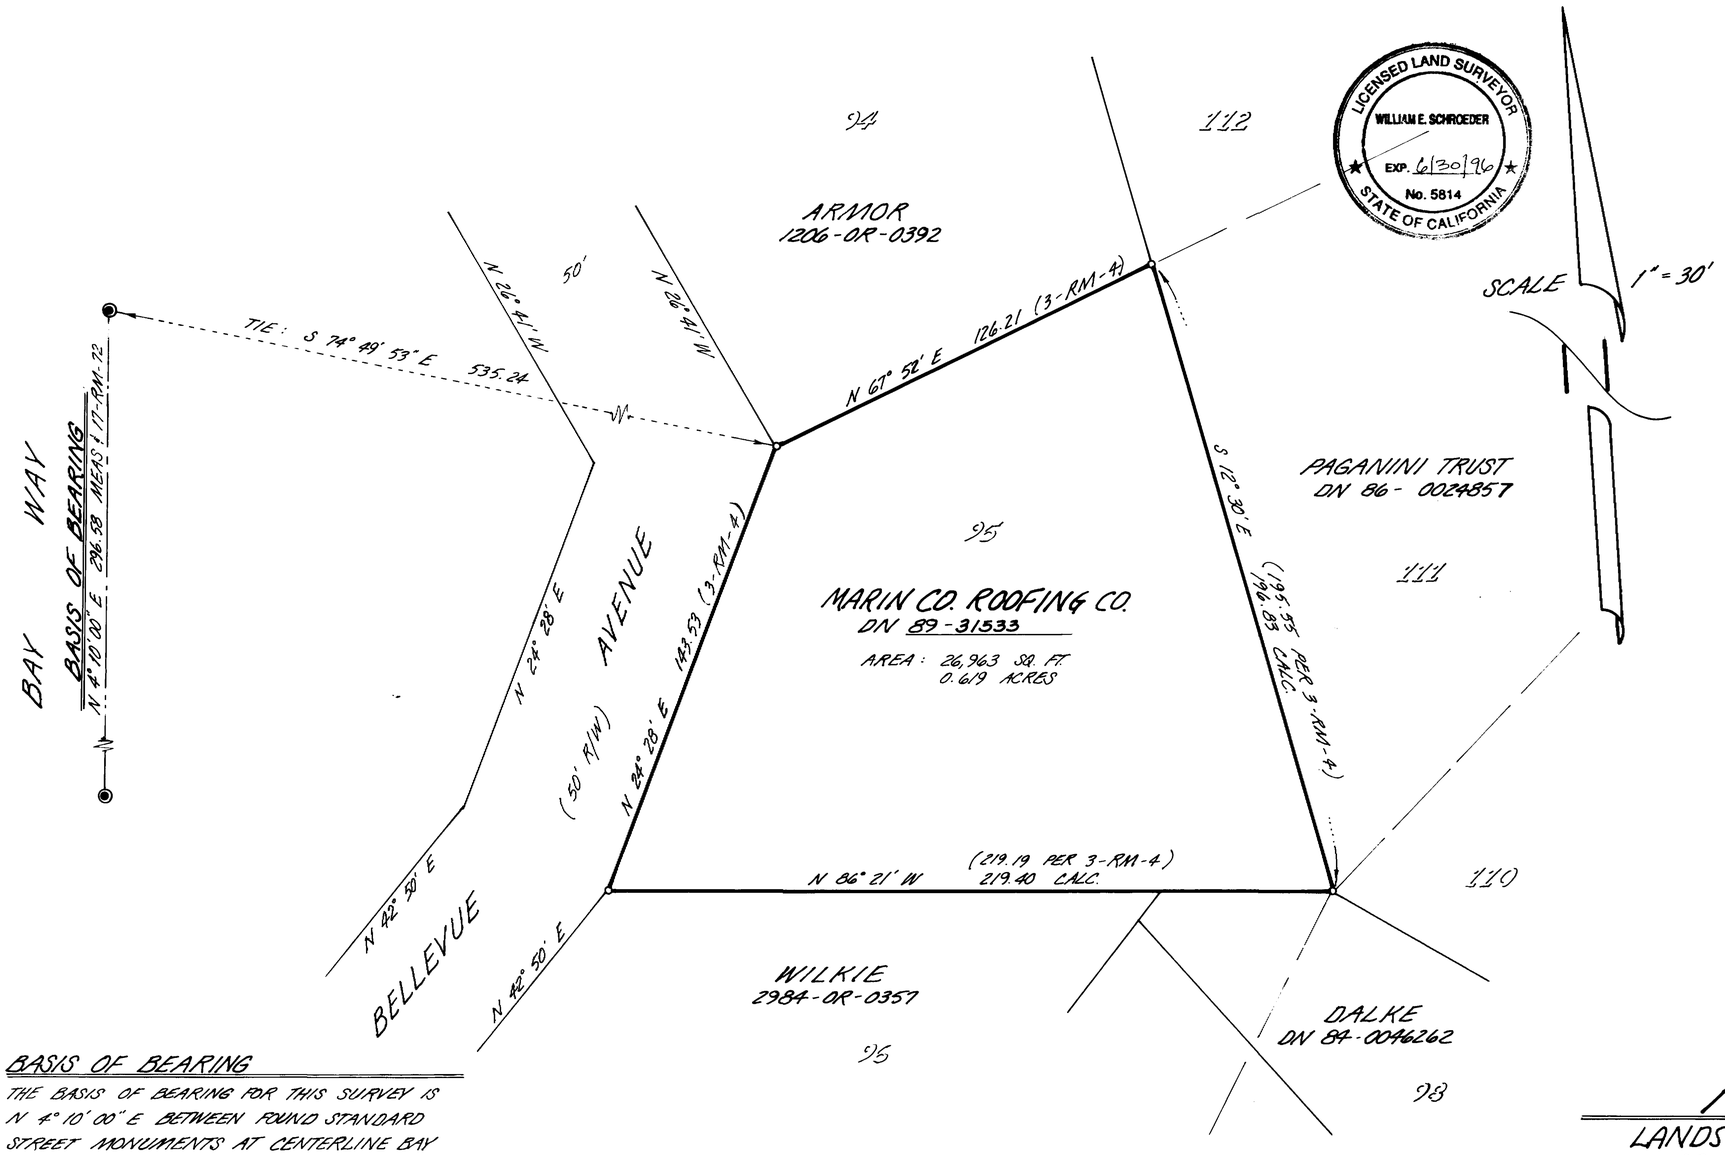

SURVEYOR'S STATEMENT

This map correctly represents a survey made by me or under my direction in conformance with the requirements of the Land Surveyors Act at the request of:
Richard Miller

Signed: William Schroeder
William Schroeder ~ L.S. 5814

LICENSED LAND SURVEYOR
WILLIAM E. SCHROEDER
EXP. 6/30/96
No. 5814
STATE OF CALIFORNIA

RECORDER'S STATEMENT

Filed this 24th day of June 1993
at 10:30 a.m. in Book 31 of Surveys
of Page 74 at the request of:
Marin County Public Works Dept.

Serial Nº 93-50153 Fee: $6.00

James J. Dal Bon
County Recorder

By Deputy: Karen Small

BASIS OF BEARING

THE BASIS OF BEARING FOR THIS SURVEY IS N 4°10'00" E BETWEEN FOUND STANDARD STREET MONUMENTS AT CENTERLINE BAY WAY PER 17-RM-72, AS SHOWN.

COUNTY SURVEYOR'S STATEMENT

This map has been examined in accordance with Section 8766 of the Land Surveyors Act this 14th day of JUNE 1993.

MERRY MARIN-SHRIMPI
County Surveyor

By Deputy: R E Beaumont

REGISTERED PROFESSIONAL ENGINEER
ROBERT DARRELL BEAUMONT
C 30212
Exp. 3-31-93
CIVIL
STATE OF CALIFORNIA

LEGEND

- ◉ DENOTES FOUND STANDARD STREET MONUMENT AT CENTERLINE BAY WAY PER 17-RM-72
- —o— DENOTES SET 3/4" IRON PIPE & PLASTIC PLUG "L.S. 5814"
- -RM- DENOTES RECORDED MAP, MARIN COUNTY RECORDS
- -OR- DENOTES OFFICIAL RECORDS, MARIN COUNTY RECORDS
- NOTE: ALL LINEAR DIMENSIONS ARE IN FEET AND DECIMALS THEREOF.

RECORD OF SURVEY

LANDS OF MARIN CO. ROOFING COMPANY
AS DESCRIBED IN DOC. Nº 89-31533
MARIN COUNTY RECORDS
BEING ALSO LOT 95, BLOCK 4
"MAP OF UPLANDS, SUBDIVISION A"
RECORDED IN BOOK 3 OF MAPS AT PAGE 4
MARIN COUNTY RECORDS
VICINITY SAN RAFAEL
MARIN COUNTY CALIFORNIA
SURVEY S-235

PREPARED BY
GRIPPI, SCHROEDER & ASSOC.
1817 GRAND AVENUE
SAN RAFAEL CALIFORNIA
AP # 16-213-07 SHEET 1 OF 1

CAM # 7401