78

SURVEYOR'S STATEMENT

THIS MAP CORRECTLY REPRESENTS A SURVEY MADE BY ME OR UNDER MY DIRECTION IN CONFORMANCE WITH THE REQUIREMENTS OF THE LAND SURVEYOR'S ACT AT THE REQUEST OF _____ IN DECEMBER 1992

WILLIAM S. ANRIG
P.L.S. 4402
EXPIRES 9-30-93

STATE OF CALIFORNIA No. 4402

RECORDER'S STATEMENT

FILED THIS 2nd DAY OF July 1993 AT 8:01 a.M IN BOOK 31 OF SURVEYS AT PAGE 78 AT THE REQUEST OF THE COUNTY OF MARIN DEPT. OF PUBLIC WORKS SERIAL NO. 93-58772 FEE $68

COUNTY RECORDER

BY DEPUTY

COUNTY SURVEYOR'S STATEMENT

THIS MAP HAS BEEN EXAMINED IN ACCORDANCE WITH SECTION 8766 OF THE LAND SURVEYOR'S ACT THIS 28th DAY OF JULY 1993

COUNTY SURVEYOR

BY DEPUTY

REGISTERED PROFESSIONAL ENGINEER ROBERT DARRELL BEAUMONT C 30212 Exp. 3-31-95 CIVIL STATE OF CALIFORNIA

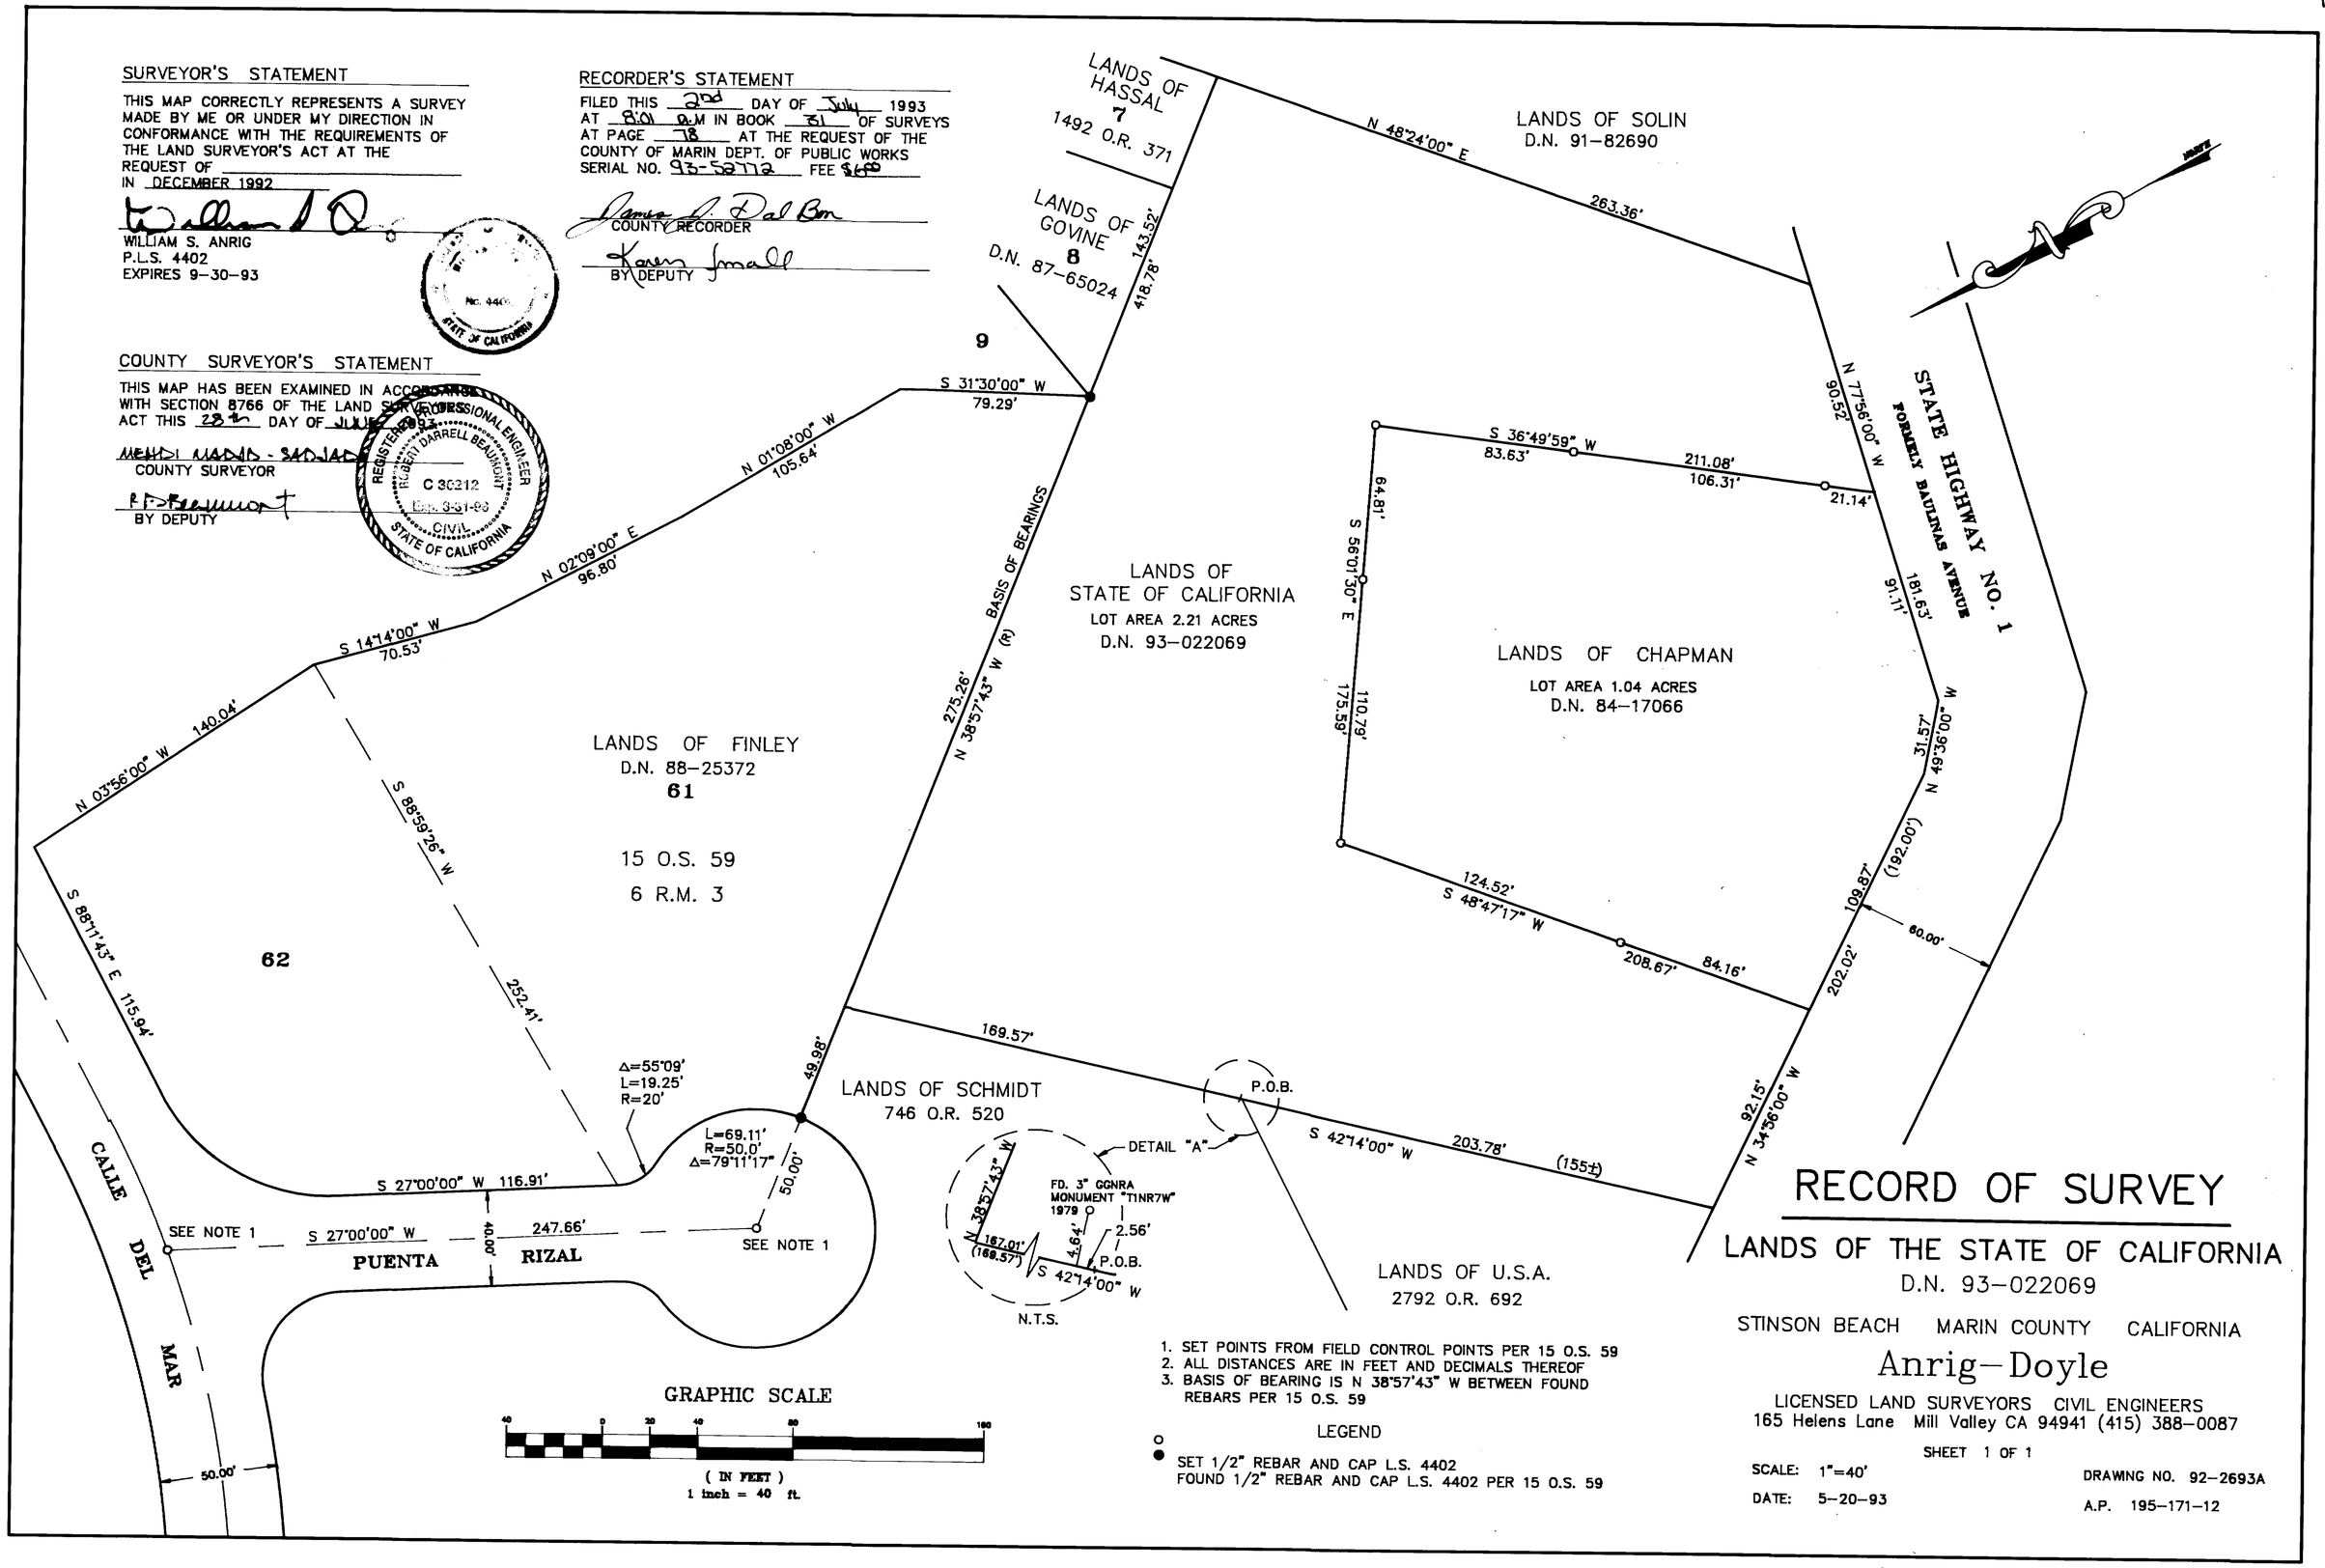

1. SET POINTS FROM FIELD CONTROL POINTS PER 15 O.S. 59
2. ALL DISTANCES ARE IN FEET AND DECIMALS THEREOF
3. BASIS OF BEARING IS N 38°57'43" W BETWEEN FOUND REBARS PER 15 O.S. 59

LEGEND

○ SET 1/2" REBAR AND CAP L.S. 4402
● FOUND 1/2" REBAR AND CAP L.S. 4402 PER 15 O.S. 59

RECORD OF SURVEY

LANDS OF THE STATE OF CALIFORNIA

D.N. 93-022069

STINSON BEACH MARIN COUNTY CALIFORNIA

Anrig-Doyle

LICENSED LAND SURVEYORS CIVIL ENGINEERS
165 Helens Lane Mill Valley CA 94941 (415) 388-0087

SHEET 1 OF 1

SCALE: 1"=40'

DATE: 5-20-93

DRAWING NO. 92-2693A

A.P. 195-171-12

CAN # 7406

PLAN HOLD CORPORATION • IRVINE CALIFORNIA
RECORDER BY NUMBER 075AR
VISION 1500 JF PRINT ON THIS LINE