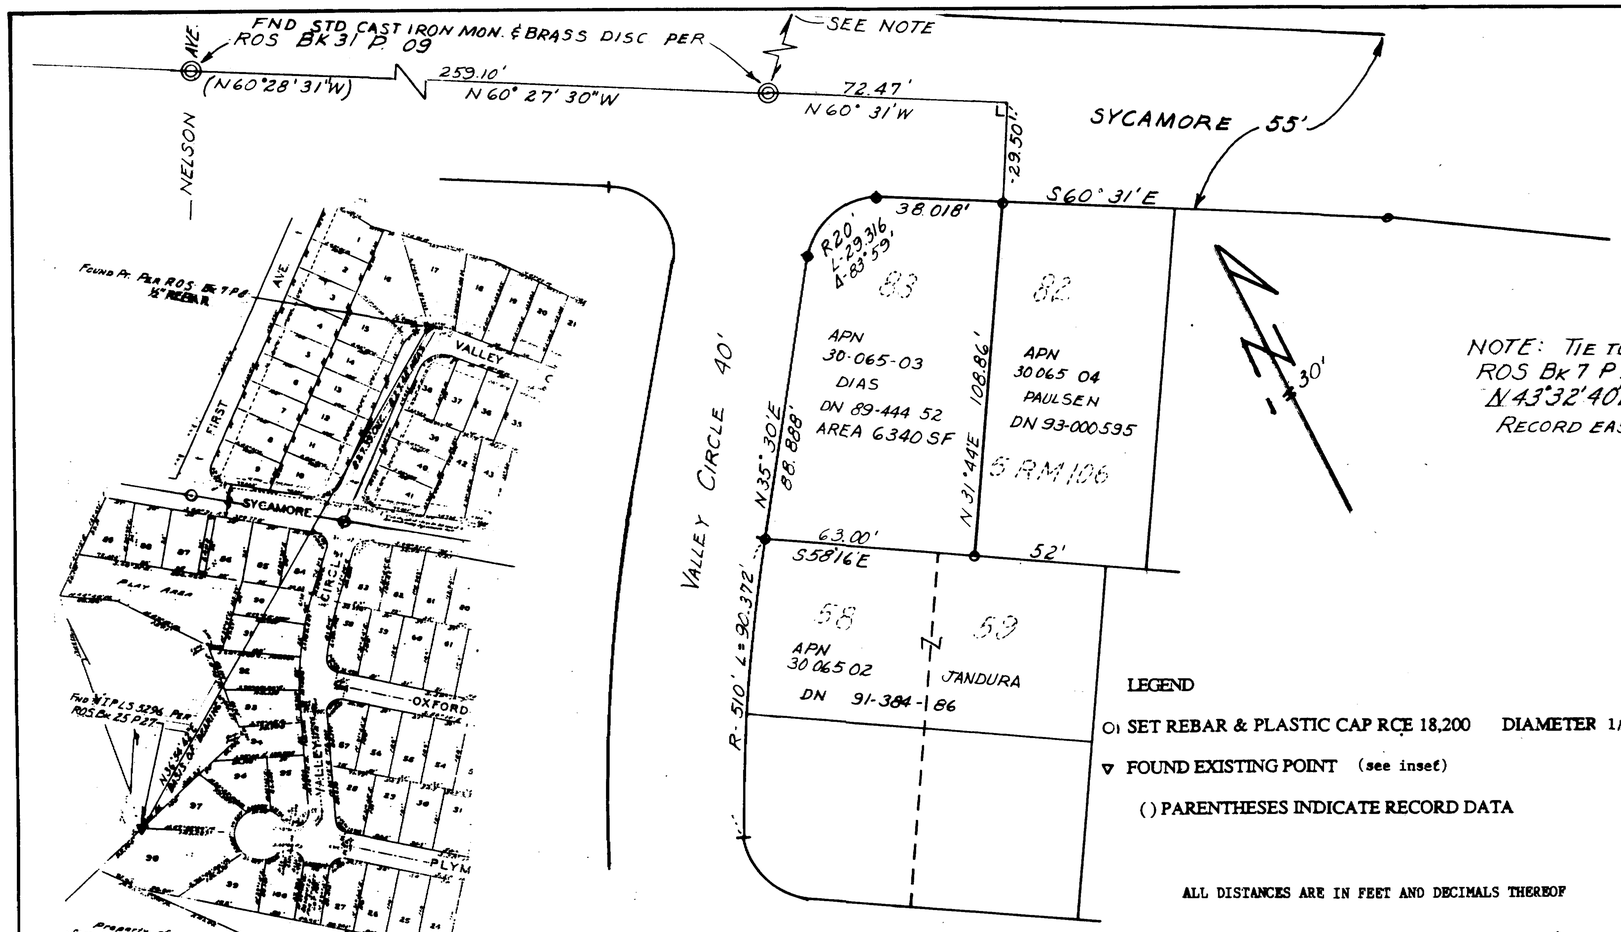

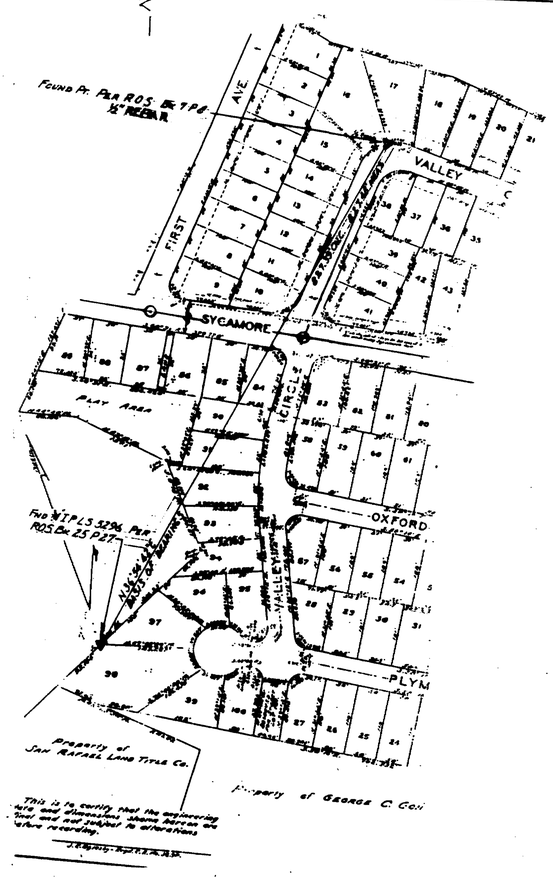

LEGEND

○ SET REBAR & PLASTIC CAP RCE 18,200 DIAMETER 1/2"

▽ FOUND EXISTING POINT (see inset)

( ) PARENTHESES INDICATE RECORD DATA

ALL DISTANCES ARE IN FEET AND DECIMALS THEREOF

SURVEYOR'S STATEMENT

THIS MAP CORRECTLY REPRESENTS A SURVEY MADE BY ME OR UNDER MY DIRECTION IN CONFORMANCE WITH THE REQUIRMENTS OF THE LAND SURVEYORS ACT AT THE REQUEST OF

(SIGNED AND SEALED) Douglas J. Matteson DOUGLAS J. MATTESON
R.C.E. NO 18,200 RENEW LICENSE EXP. 6-94

REGISTERED PROFESSIONAL ENGINEER NO. 18200 CIVIL STATE OF CALIFORNIA

BASIS OF BEARINGS

THE BEARING OF N 36°54'42"E COMPUTED BETWEEN A POINT FOUND AT THE COMMON CORNER AT THE REAR OF LOTS 97-98 PER ROS BK.25,P27, AND A FOUND POINT AT THE FRONT OF LOTS 16-17 PER ROS BK.7 P.8 WAS USED AS A BASIS OF BEARINGS FOR THIS MAP.

RECORDER'S STATEMENT

FILED FOR RECORD THIS 26th DAY OF July, 1993

AT 8:01 A.M. IN BOOK 31 OF SURVEYS AT PAGE 91, AT THE

REQUEST OF D.P.W. FEE $16.00 SERIAL No. 93-58982

SIGNED James J. Bel Bon BY: Karen Small
COUNTY RECORDER DEPUTY

COUNTY SURVEYOR'S STATEMENT

THIS MAP HAS BEEN EXAMINED IN ACCORDANCE WITH SECTION 8766 OF THE LAND SURVEYORS ACT THIS 16th DAY OF JULY 1993

SIGNED MEHDI MADJD SADJADI BY: R. Beaumont
COUNTY SURVEYOR DEPUTY SURVEYOR

MEHDI MADJD SADJADI

REGISTERED PROFESSIONAL ENGINEER ROBERT DARRELL BEAUMONT C 30212 Exp. 3-31-95 CIVIL STATE OF CALIFORNIA

RECORD OF SURVEY

OF

THE LANDS OF DIAS, DESCRIBED IN DEED # 89-44452 O.R., BEING LOT 83 of SYCAMORE VILLAGE SUBDIVISION #1, MILL VALLEY CA. and RECORDED IN VOL. 5 of MAPS PAGE 106 MARIN CO CALIFORNIA

A.P.N. 30-065-03 June 1993 SHEET ONE OF ONE

SCALE 1"= 30'

CAN # 7422