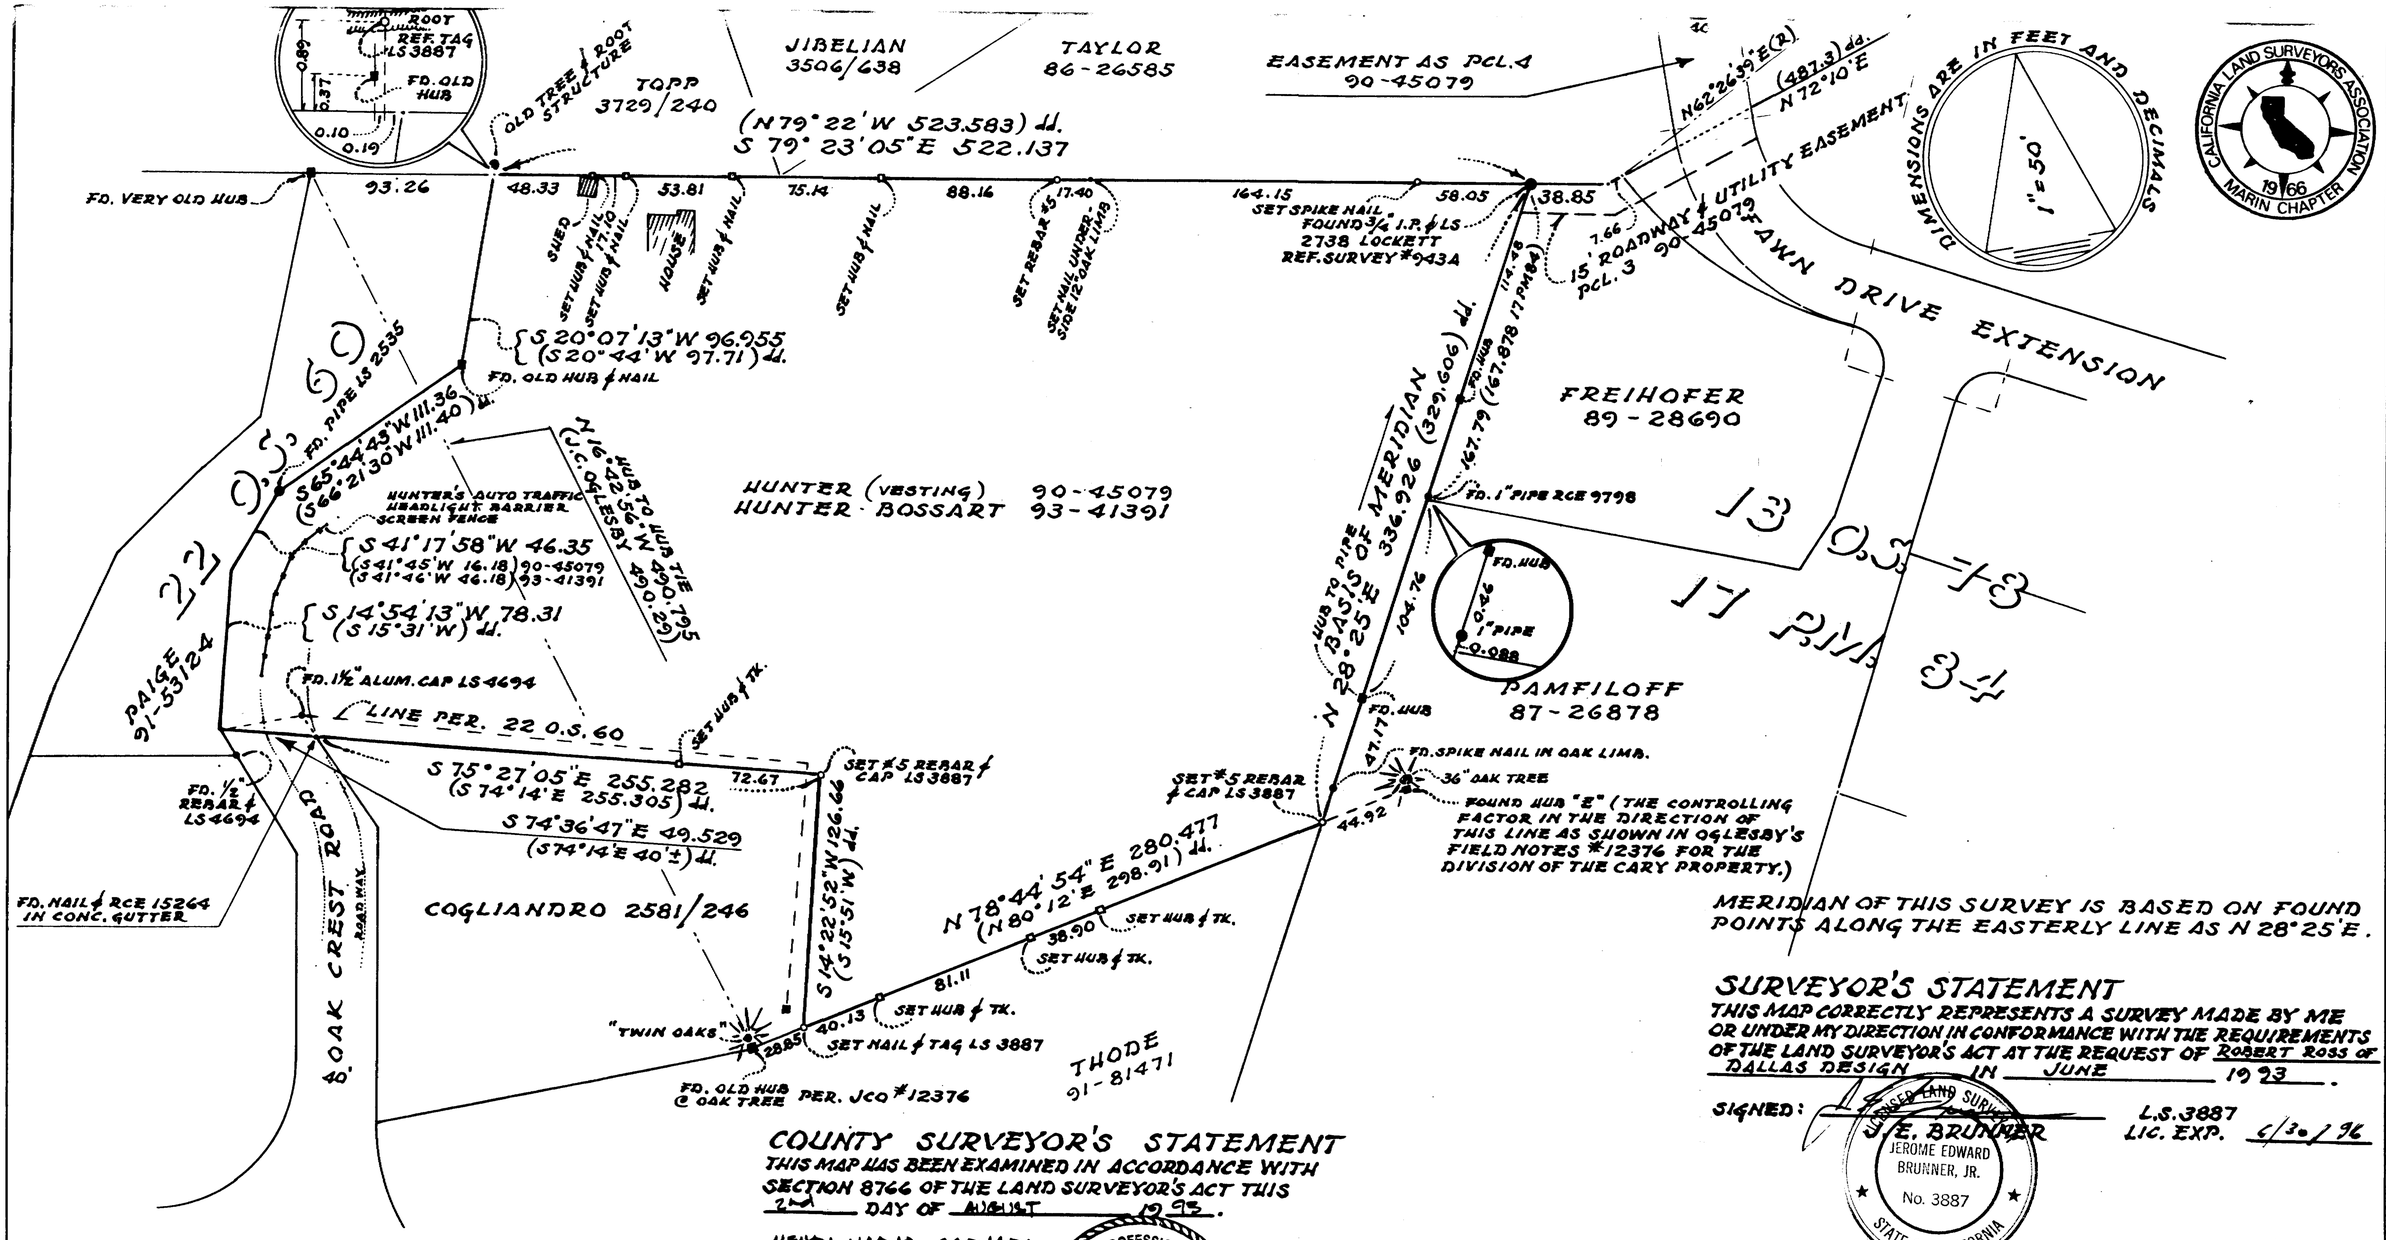

SURVEYOR'S STATEMENT

THIS MAP CORRECTLY REPRESENTS A SURVEY MADE BY ME OR UNDER MY DIRECTION IN CONFORMANCE WITH THE REQUIREMENTS OF THE LAND SURVEYOR'S ACT AT THE REQUEST OF Robert Ross of Dallas Design IN June 1993.

SIGNED: _____ L.S. 3887
J.E. BRUNNER
LIC. EXP. 6/30/96

JEROME EDWARD BRUNNER, JR. No. 3887 LICENSED LAND SURVEYOR STATE OF CALIFORNIA

COUNTY SURVEYOR'S STATEMENT

THIS MAP WAS BEEN EXAMINED IN ACCORDANCE WITH SECTION 8766 OF THE LAND SURVEYOR'S ACT THIS 2nd DAY OF August 1993.

MEHDI MADJD - SADJADI COUNTY SURVEYOR

DEPUTY

REGISTERED PROFESSIONAL ENGINEER ROBERT DAVID BEAUMONT C 30212 Exp. 3-31-96 CIVIL STATE OF CALIFORNIA

RECORDER'S STATEMENT

FILED THIS 9th DAY OF August 1993 AT 1:55 P.M.
IN BOOK 31 OF Official Surveys AT PAGE 98
SERIAL No. 93-63811 FEE ____ AT THE REQUEST OF Public Works Department of the County of Marin

James J. Del Bon
COUNTY RECORDER

Donna Small
DEPUTY RECORDER

RECORD OF SURVEY

LANDS OF HUNTER - BOSSART 93-41391

SAN ANSELMO MARIN CO., CALIFORNIA.

JUNE 1993

JERRICO ASSOCIATES 77 MARK DRIVE SAN RAFAEL CALIFORNIA. 177-140-04 7025 1/1

CAN # 7428