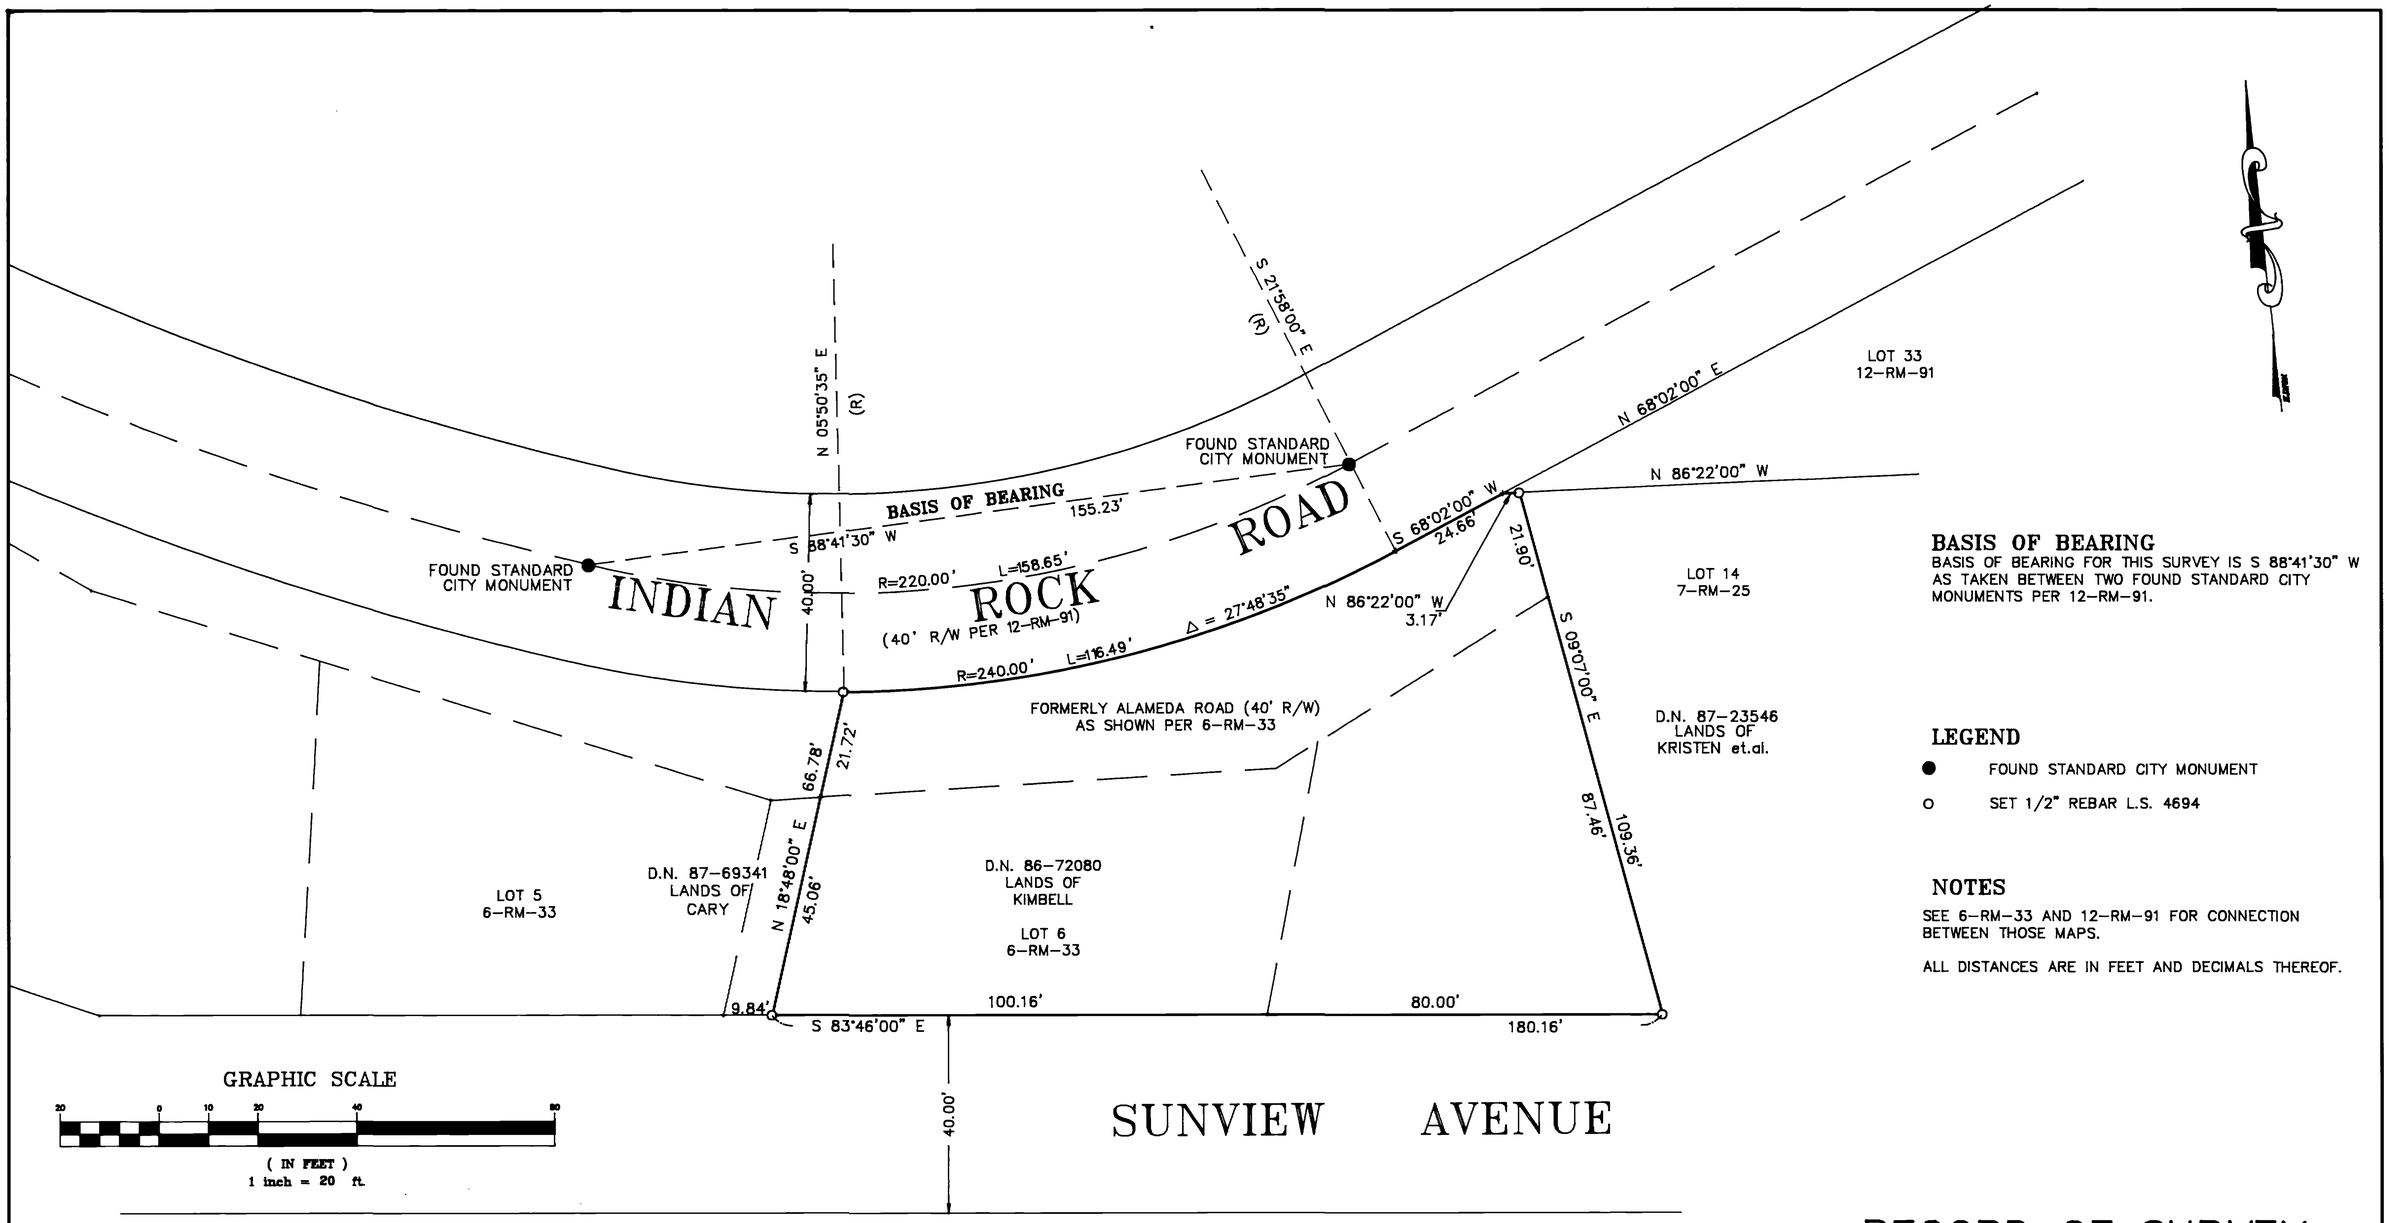

BASIS OF BEARING

BASIS OF BEARING FOR THIS SURVEY IS S 88°41'30" W AS TAKEN BETWEEN TWO FOUND STANDARD CITY MONUMENTS PER 12-RM-91.

LEGEND

- ● FOUND STANDARD CITY MONUMENT
- o SET 1/2" REBAR L.S. 4694

NOTES

SEE 6-RM-33 AND 12-RM-91 FOR CONNECTION BETWEEN THOSE MAPS.

ALL DISTANCES ARE IN FEET AND DECIMALS THEREOF.

SURVEYOR'S STATEMENT

THIS MAP CORRECTLY REPRESENTS A SURVEY MADE BY ME OR UNDER MY DIRECTION IN CONFORMANCE WITH THE REQUIREMENTS OF THE LAND SURVEYOR'S ACT AT THE REQUEST OF LOUISE KIMBELL IN JUNE 1993

Lawrence P. Doyle

LAWRENCE P. DOYLE L.S. 4694 Exp. 9-30-95

LICENSED LAND SURVEYOR LAWRENCE P. DOYLE No. 4694 STATE OF CALIFORNIA

COUNTY SURVEYOR'S STATEMENT

THIS MAP HAS BEEN EXAMINED IN ACCORDANCE WITH SECTION 8766 OF THE LAND SURVEYORS ACT THIS 30th DAY OF AUGUST 1993

COUNTY SURVEYOR

BY DEPUTY

REGISTERED PROFESSIONAL ENGINEER ROBERT DARRELL BEAUCHAT C 30212 Exp. 3-31-95 CIVIL STATE OF CALIFORNIA

RECORDER'S STATEMENT

FILED THIS 22nd DAY OF September 1993 AT 12:15 P.M IN BOOK 32 OF SURVEYS AT PAGE 11 AT THE REQUEST OF THE COUNTY OF MARIN DEPT. OF PUBLIC WORKS SERIAL NO. 93-77981 FEE $6.00

COUNTY RECORDER

BY DEPUTY

RECORD OF SURVEY

LANDS OF KIMBELL

D.N. 86-72080

SAN ANSELMO MARIN COUNTY CALIFORNIA

Anrig-Doyle

LICENSED LAND SURVEYORS CIVIL ENGINEERS
165 Helens Lane Mill Valley CA 94941 (415) 388-0087

SHEET 1 OF 1

SCALE: 1"=20' DRAWING NO. 93-2774R

DATE: AUGUST 1993 A.P. 005-165-41

CAN # 7447