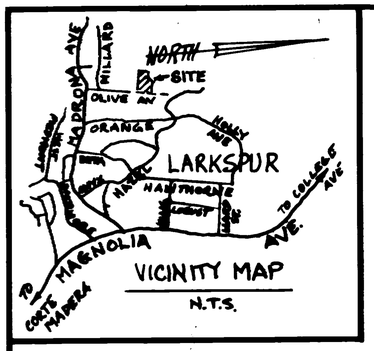

VICINITY MAP

N.T.S.

BASIS OF BEARINGS: N 39°21'45"E AS CALCULATED BETWEEN FOUND LEAD AND FOUND 1" IRON PIPE.

LEGEND

- ● FOUND 1" I.P. NO TAG
- ■ FOUND HUB & TAG LS 2535
- ▲ FOUND LEAD, TAG MISSING
- ● FOUND 3/4" I.P. L.S. 5296
- ⊙ SET PK & TAG P.L.S. 5296 IN CONC.
- □ SET LINE HUB & TACK
- ◉ SET FOUNDATION BAR & TAG
- ○ SET 3/4" I.P. P.L.S. 5296
- ( ) RECORD DATA

COURSE AND DISTANCE TABLE

①	N 50°00'00" W	25.25	(25)
②	N 80°01'00" W	27.00	
③	S 09°59'00" W	3.09	
④	N 80°01'00" W	27.30	
⑤	S 09°48'40" W	17.03	
⑥	N 86°47'00" W	4.38	
⑦	S 08°35'46" W	36.59	
⑧	N 84°35'00" W	21.81	

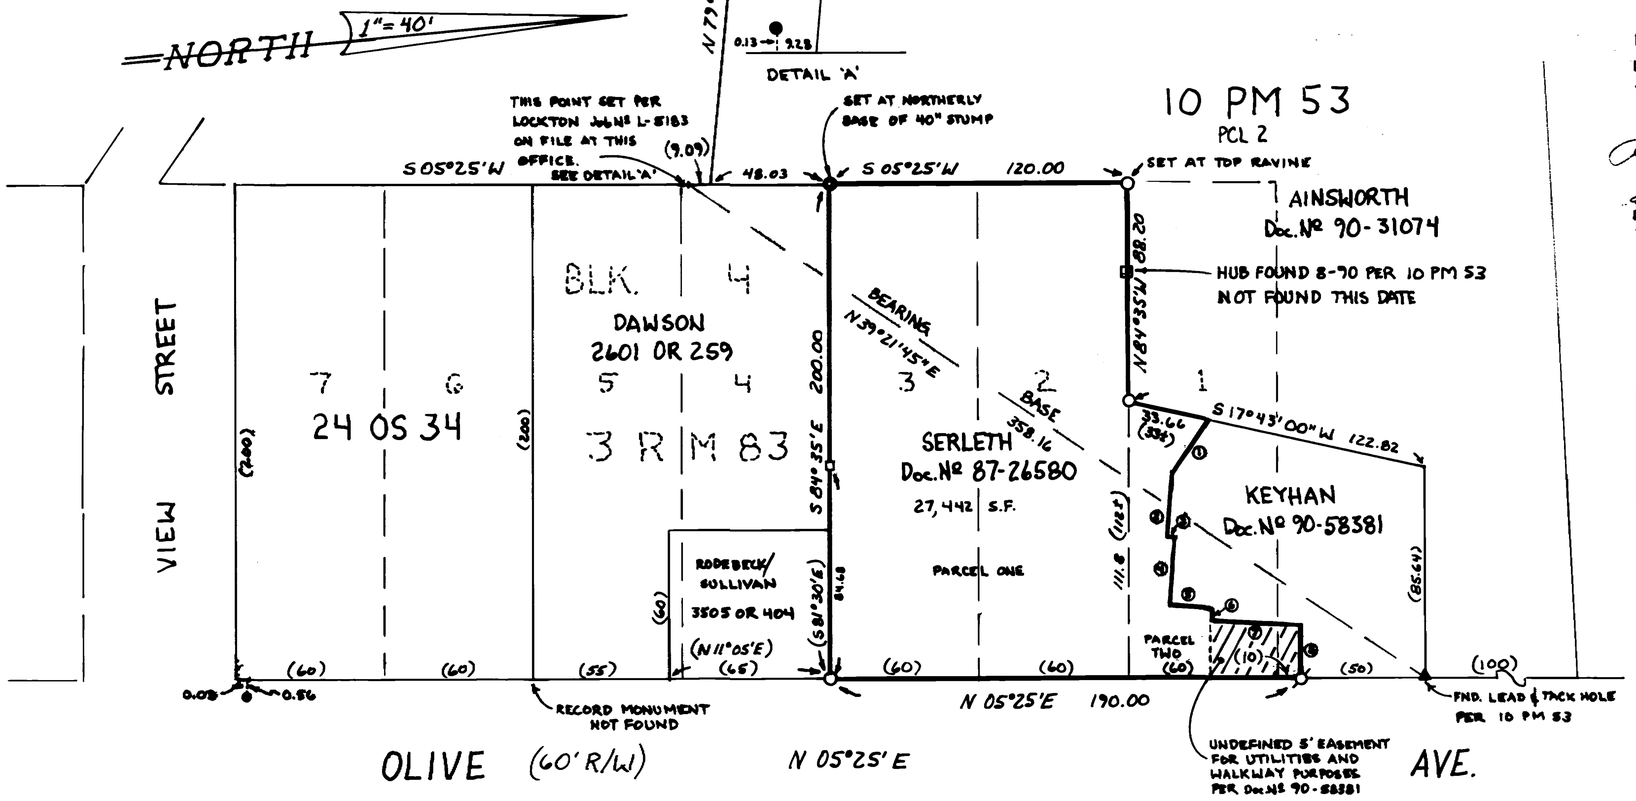

SURVEYOR'S STATEMENT

THIS MAP CORRECTLY REPRESENTS A SURVEY MADE BY ME OR UNDER MY DIRECTION IN CONFORMANCE WITH THE REQUIREMENTS OF THE LAND SURVEYOR'S ACT AT THE REQUEST OF SERLETH IN NOV. ,1993.

Steven H Jacobs

STEVEN H. JACOBS
LIC. EXP. DATE

LICENSED LAND SURVEYOR STEVEN H. JACOBS No 5296 12-31-95 STATE OF CALIFORNIA

COUNTY SURVEYOR'S STATEMENT

THIS MAP HAS BEEN EXAMINED IN ACCORDANCE WITH SECTION 8766 OF THE LAND SURVEYOR'S ACT THIS 10th DAY OF JANUARY ,1994.

MEHDI MADJD-SADJADI
COUNTY SURVEYOR

DEPUTY

REGISTERED PROFESSIONAL ENGINEER ROBERT DARRELL BEAUMONT Exp. 3-31-96 CIVIL STATE OF CALIFORNIA

RECORDER'S STATEMENT

FILED THIS 12th DAY OF January ,1994, IN BOOK 32 OF SURVEYS AT PAGE 54 AT THE REQUEST OF THE COUNTY SURVEYOR.

James J DalBon
COUNTY RECORDER

SERIAL Nº 94-003181

Karen Small
DEPUTY

FEE: $16.00

RECORD OF SURVEY

LANDS OF SERLETH Doc No. 87-26580

BEING LOTS 2 & 3 AND A PORTION OF LOT 1 BLOCK 4 ~ 3 RM 83 AMENDED MAP TOWN OF LARKSPUR

LARKSPUR ~ MARIN CO. ~ CALIFORNIA

NOVEMBER 1993 SCALE: 1" = 40'

PREPARED BY:
JACOBS LAND SURVEYING
7 DOUGLAS STREET
PETALUMA, CA. 94952
(707) 765-1741
(415) 454-2235

AP Nº 21-054-05

ALL DIMENSIONS ARE IN FEET AND DECIMALS THEREOF.

SHEET 1 OF 1

JN 93-223-M

DATAPRINT N5360

CAN # 7506