64

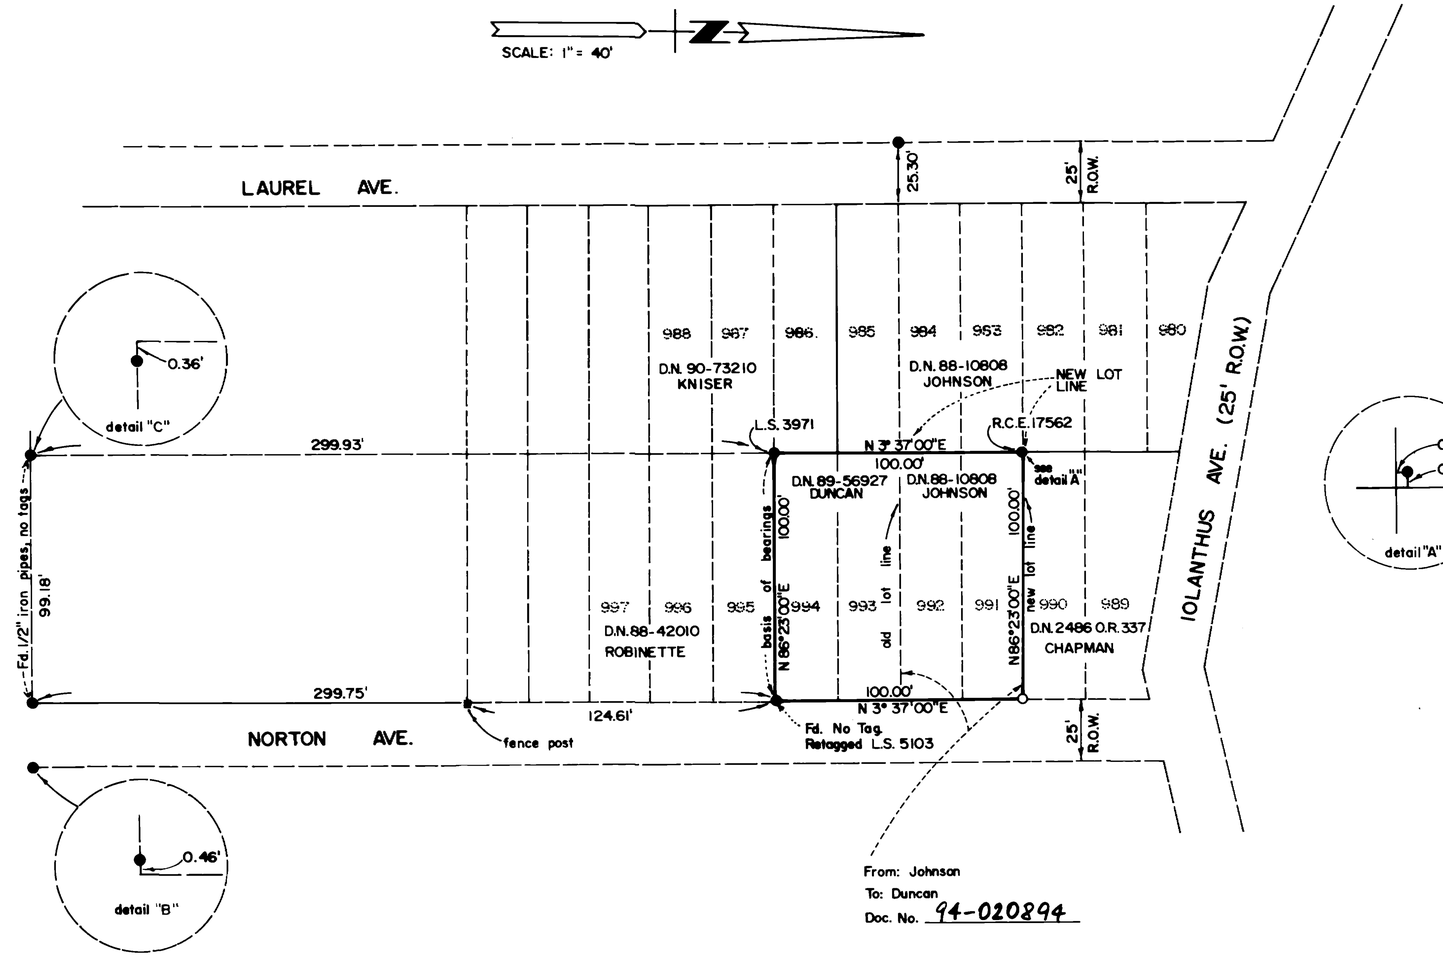

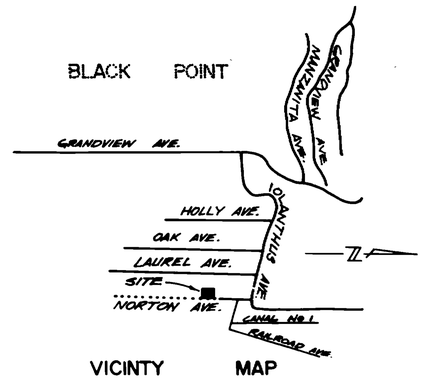

VICINTY MAP
(N.T.S.)

From: Johnson
To: Duncan
Doc. No. 94-020894

Area: 5,000 Sq. Ft.
Adjusted Area: 10,000 Sq. Ft.

LEGEND

- ● FOUND 3/4" IRON PIPE, AS NOTED.
- O SET 3/4" IRON PIPE, L.S. 5103

* NOTE: ALL DISTANCES IN FEET AND DECIMALS THEREOF.

BASIS OF BEARING: THE FOUND IRON PIPES MARKING THE SOUTHERLY BOUNDARY OF LOT 994 AS SHOWN ABOVE TAKEN AS N86°23'00"E.

RECORDER'S CERTIFICATE

FILED THIS 17th DAY OF MARCH, 1992, AT 3:35 P.M., IN BOOK 32 OF SURVEYS AT PAGE 64, AT THE REQUEST OF DPW SERIAL # 94-022880 FEE: $6.00.

James J. Del Bon
County Recorder
C. Lewis, Deputy

SURVEYOR'S STATEMENT

THIS MAP CORRECTLY REPRESENTS A SURVEY MADE BY ME OR UNDER MY DIRECTION IN CONFORMANCE WITH THE REQUIREMENTS OF THE LAND SURVEYORS' ACT AT THE REQUEST OF E. Duncan OF _____.

LICENSED LAND SURVEYOR DAVID CRAMER STATE OF CALIFORNIA

David C. Cramer
L.S. 5103 May 1992

COUNTY SURVEYOR'S STATEMENT

THIS MAP HAS BEEN EXAMINED IN ACCORDANCE WITH SECTION 8766 OF THE LAND SURVEYORS' ACT THIS 20th DAY OF MAY, 1991.

M. MEHDI MADJD-SADJADI/
DEPUTY County Surveyor

REGISTERED PROFESSIONAL ENGINEER MEHDI MADJD-SADJADI C 30212 Exp. 3-31-92 CIVIL STATE OF CALIFORNIA

RECORD OF SURVEY

LOT LINE ADJUSTMENT LANDS OF DUNCAN+JOHNSON BEING LOTS 991, 992, 993 & 994 GRANDVIEW MAP "C", 2 MAPS 68 MARIN COUNTY, CALIFORNIA

CRAMER-DAVIS INC.
LAND SURVEYORS
NOVATO, CA.

A.P. 157-117-03,04

Con 7525

SM-010