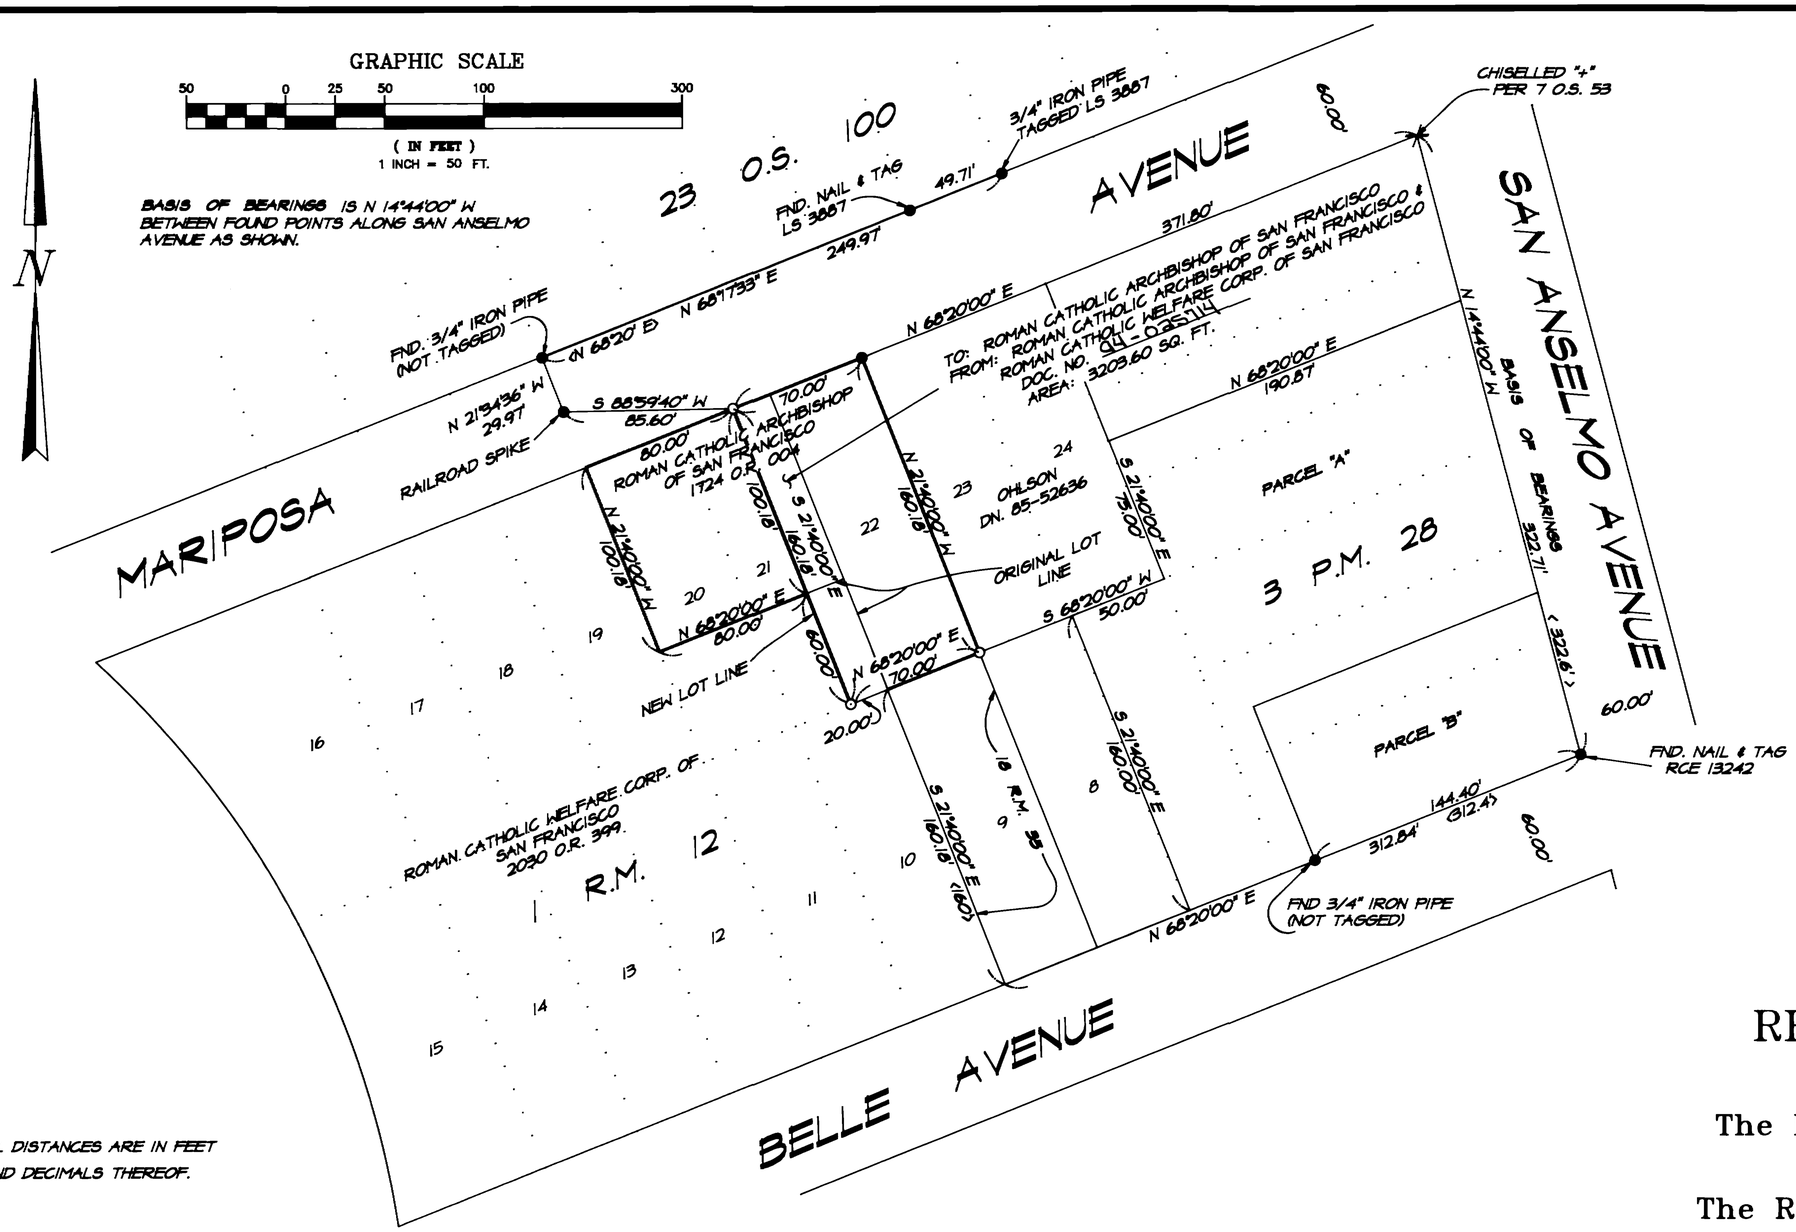

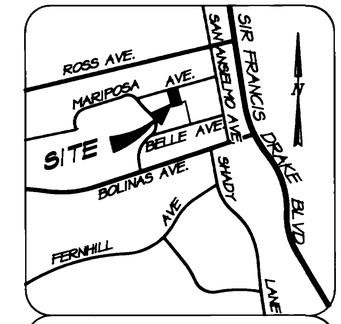

VICINITY MAP
-NTS-

LEGEND

- ○ SET 3/4" IRON PIPE & TAG R.C.E. 18221
- ● SET NAIL IN LEAD PLUG W/ TAG R.C.E. 18221
- ● FOUND MONUMENT AS SHOWN
- P.U.E. PUBLIC UTILITY EASEMENT
- D.E. DRAINAGE EASEMENT
- A.U.E. ACCESS AND UTILITY EASEMENT
- < > RECORD MAP OR DEED

NOTE: RIGHT OF WAYS OF MARIPOSA AND BELLE AVENUES WERE ESTABLISHED BY HOLDING RECORD (1 R.M. 12) DATA EXTENDED FROM THE MONUMENTS ALONG SAN ANSELMO AVENUE. ADDITIONAL MONUMENTATION FOUND ALONG SAID ALIGNMENTS WAS GENERALLY CONSISTENT WITH RECORD.

ALL DISTANCES ARE IN FEET AND DECIMALS THEREOF.

RECORD OF SURVEY

Lot Line Adjustment Between the Lands of The Roman Catholic Archbishop of San Francisco and The Roman Catholic Welfare Corp. of San Francisco

2030 O.R. 399
& 1724 O.R. 4
San Anselmo
Marin County California

RECORDER'S STATEMENT

FILED THIS 28th DAY OF March 1994 AT 8:01 am IN BOOK 32 OF SURVEYS AT PAGE 65, AT THE REQUEST OF I.L. SCHWARTZ ASSOC., INC. AND THE DEPARTMENT OF PUBLIC WORKS. SERIAL NO. 94-25715 FEE: $60

James L. Dal Bon
COUNTY RECORDER

BY: Karen Small
DEPUTY

COUNTY SURVEYOR'S STATEMENT

THIS MAP HAS BEEN EXAMINED IN ACCORDANCE WITH SECTION 8766 OF THE LAND SURVEYOR'S ACT.

THIS 11th DAY OF MARCH 1994

MEHDI MAHMOUD-SADIADI
COUNTY SURVEYOR

BY: [illegible]
DEPUTY

REGISTERED PROFESSIONAL ENGINEER ROBERT BARRELL BEAUMONT C 30212 Exp. 3-31-96 CIVIL STATE OF CALIFORNIA

ENGINEER'S STATEMENT

THIS MAP CORRECTLY REPRESENTS A SURVEY MADE BY ME OR UNDER MY DIRECTION IN CONFORMANCE WITH THE REQUIREMENTS OF THE LAND SURVEYOR'S ACT AT THE REQUEST OF ROMAN CATHOLIC WELFARE CORP. OF SAN FRANCISCO IN FEBRUARY, 1992

Irving L. Schwartz
IRVING L. SCHWARTZ R.C.E. 18221

REGISTERED PROFESSIONAL ENGINEER IRVING LOUIS SCHWARTZ No. 18221 Exp. 6-30-97 CIVIL STATE OF CALIFORNIA

A.P.N. 007-301-05,16 & 17
FIELD BOOK NO. 81
DATA DISK NO. 23
DWG. FILE: 6189ROS.DWG, DWG.DSK.45

I. L. SCHWARTZ ASSOCIATES, INC.
CIVIL ENGINEERING AND LAND SURVEYING
79 GALLI DRIVE, NOVATO, CA 94949 (415) 883-9200

SCALE AS SHOWN
JOB NO. 6189

FEBRUARY 1992
SHEET 1 OF 1 SHEETS

CAN # 7526