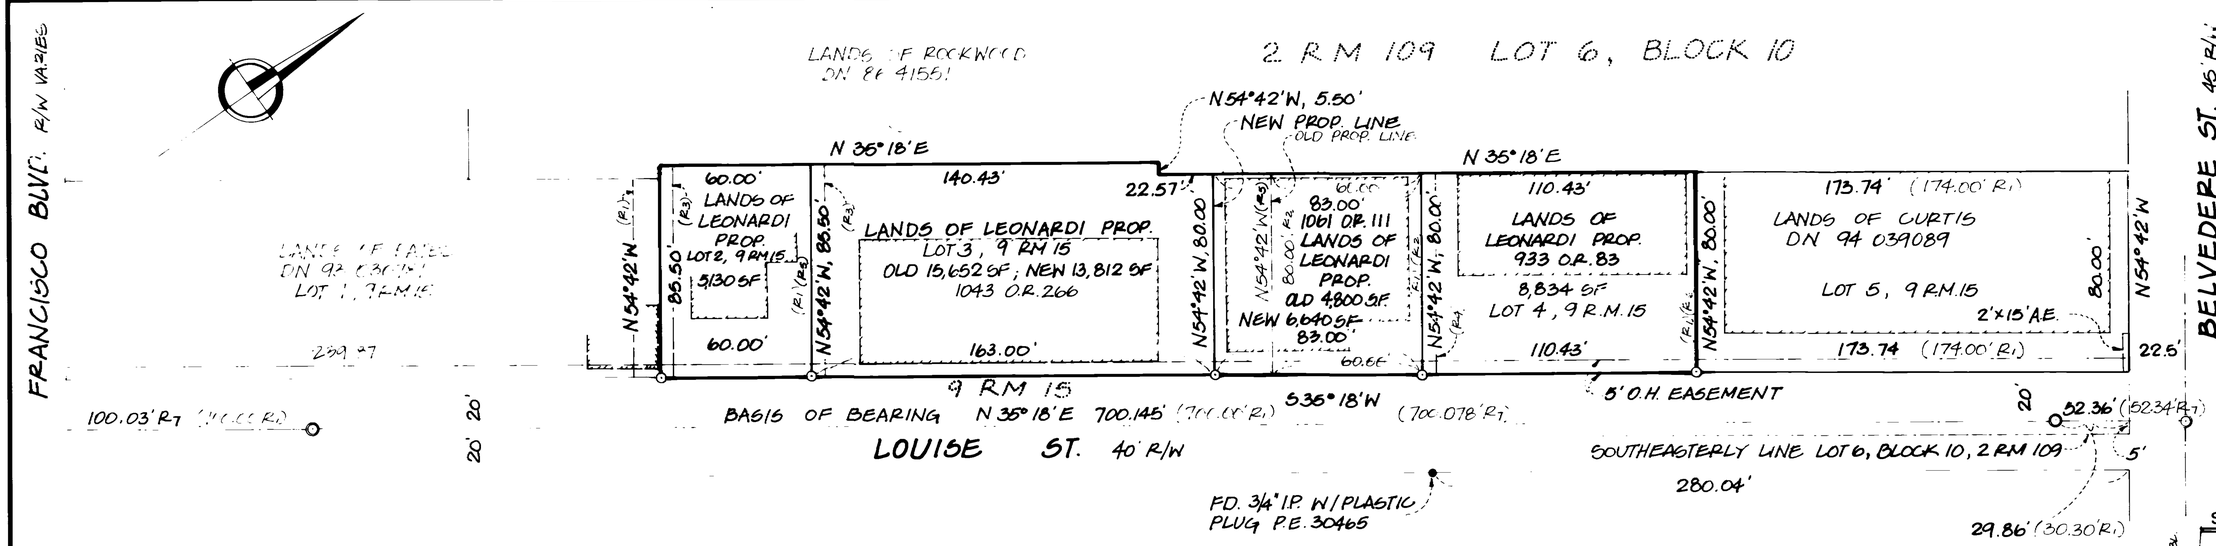

BASIS OF BEARING

BEARINGS SHOWN ARE BASED ON THE "MAP OF LOUISE PARK, SAN RAFAEL, CALIFORNIA" FILED FEBRUARY 9, 1956 IN VOL 9 OF MAPS AT PAGE 15, MARIN COUNTY RECORDS.

LEGEND

⊙	SET 3/4" IP W/TAG LS 5461
●	FOUND MONUMENTS AS SHOWN
⊙	FOUND STREET MONUMENT
R1	RECORD DATA, 9 RM 15; FEB. 9,1956
R2	RECORD DATA, 1061 OR 111; SEP. 24, 1956
R3	RECORD DATA, 933 OR 79; APR. 5, 1955
R4	RECORD DATA, 933 OR 83; APR. 5, 1955
R5	RECORD DATA, 1043 OR 266; JUL. 3, 1956
R6	RECORD DATA, 1436 OR 404; FEB. 15, 1961
R7	RECORD DATA, 14 OS 44; OCT. 26, 1977
	BUILDING
O.H.	OVERHANG EASEMENT, 9 RM 15
A.E.	ANCHOR EASEMENT, 9 RM 15

ALL DISTANCES ARE IN FEET AND DECIMALS THEREOF.

SITE LOCATION

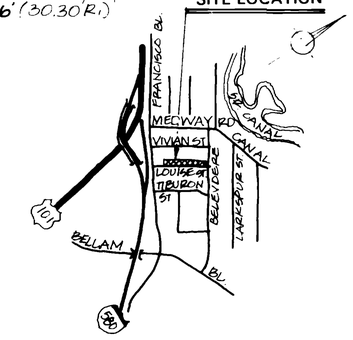

LOCATION MAP
NTS

COUNTY SURVEYOR'S STATEMENT

THIS MAP HAS BEEN EXAMINED IN ACCORDANCE WITH SECTION 8766 OF THE LAND SURVEYOR'S ACT THIS 15th DAY OF JUNE, 1994.

MEHDI MADJD-SADJADI
MEHDI MADJD-SADJADI, COUNTY SURVEYOR
MARIN COUNTY, CALIFORNIA

DEPUTY

REGISTERED PROFESSIONAL ENGINEER ROBERT DARRELL BEAUCHAT C 39213 Exp. 3-31-96 CIVIL STATE OF CALIFORNIA

RECORD OF SURVEY
LOT LINE ADJUSTMENT
LANDS OF LEONARDI PROPERTIES

1061 OR 111 & 1043 OR 266
PORTION OF LOT 6, BLOCK 10
2 RM 109, & LOT 3, 9 RM 15

SAN RAFAEL MARIN COUNTY
CALIFORNIA

FEBRUARY, 1994

SCALE: 1" = 40'

SURVEYOR'S STATEMENT

THIS MAP CORRECTLY REPRESENTS A SURVEY MADE BY ME OR UNDER MY DIRECTION IN CONFORMANCE WITH THE REQUIREMENTS OF THE LAND SURVEYOR'S ACT AT THE REQUEST OF VINCE LEONARDI, JANUARY, 1994.

DAVID W. KEANE

DAVID W. KEANE — LICENSE EXPIRES 9/30/96

LICENSED LAND SURVEYOR DAVID WILLIAM KEANE Exp. 9-30-96 No. 5461 STATE OF CALIFORNIA

COUNTY RECORDER'S STATEMENT

FILED THIS 24th DAY OF June, 19 94, AT 8:01 M., IN BOOK 32 OF SURVEYS, AT PAGE 81, AT THE REQUEST OF THE PUBLIC SERVICES AGENCY, MARIN COUNTY.
SERIAL NO. 94-051259 FEE: $7.00

COUNTY RECORDER

DEPUTY

PREPARED BY
BRACKEN & KEANE
CIVIL ENGINEERS AND LAND SURVEYORS
5710 PARADISE DR. STE. 8
CORTE MADERA, CA 94925
(415) 927-8801

SHEET 1 OF 1

AP NOS. 08-092-03,04,05,06,07

CAN# 7553