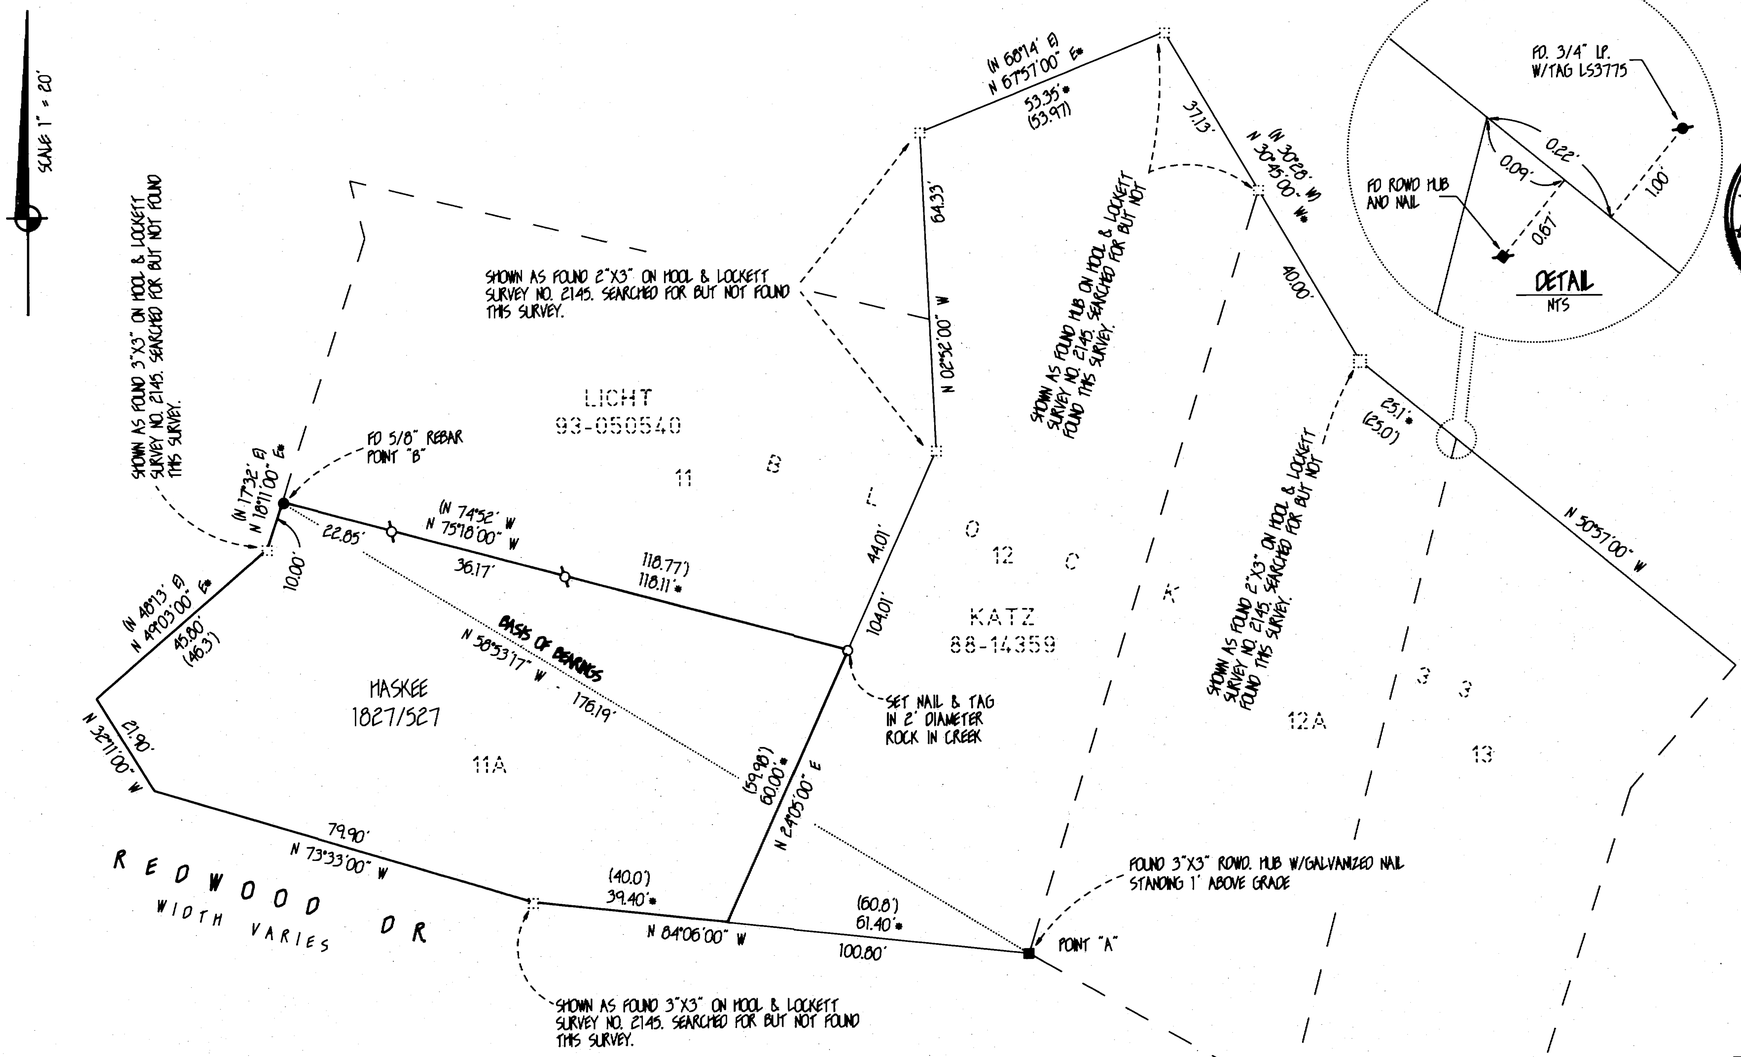

SURVEYOR'S STATEMENT

THIS MAP CORRECTLY REPRESENTS A SURVEY MADE BY ME OR UNDER MY DIRECTION IN CONFORMANCE WITH THE LAND SURVEYOR'S ACT AT THE REQUEST OF PAUL HASKEE IN JUNE 1994.

LICENSED LAND SURVEYOR
Richard F. Alspach
Exp. 3-31-98
No. 6135
STATE of CALIFORNIA

SIGNED: Richard F. Alspach
LS 6135 EXP 3-31-98

COUNTY SURVEYOR'S STATEMENT

THIS MAP HAS BEEN EXAMINED IN ACCORDANCE WITH SECTION 8766 OF THE LAND SURVEYOR'S ACT THIS 1st DAY OF AUGUST, 1994.

MEHDI MAOUD SAOUADI
COUNTY SURVEYOR

SIGNED: _____
DEPUTY

REGISTERED PROFESSIONAL ENGINEER
C 30712
Exp. 3-31-98
CIVIL
STATE OF CALIFORNIA

RECORDER'S STATEMENT

FILED THIS 26th DAY OF AUGUST, 1994, AT 8:01 A.M.
IN BOOK 32 OF SURVEYS AT PAGE 91,
AT THE REQUEST OF THE PUBLIC SERVICES AGENCY.

FEE $ 7.00
SERIAL NO. 94-64250

James J. Del Bon
COUNTY RECORDER

Karen Small
DEPUTY

NOTE

* COURSE OR DIMENSION FROM HOOL & LOCKETT SURVEY NO 2145 TITLED "SURVEY OF LOTS 11A, 12, 12A B13 - BLOCK 33, WOODACRE MAP #5, WOODACRE, CALIFORNIA FOR JANE URBAN NOV. 1963, REV. DEC. 1963 ON FILE AT THIS OFFICE.

LEGEND

- ○ SET CONC. NAIL & TAG LS6135
- ⌀ SET 1/2" REBAR & CAP LS 6135
- ● FOUND 5/8" REBAR
- ■ FOUND 3"X3" REDWOOD MUB
- ⌀ FOUND 3/4" IRON PIPE & TAG LS3775
- ■ FOUND REDWOOD MUB & NAIL
- ( ) DEED DIMENSIONS

BASIS OF BEARINGS

MONUMENTS FOUND AT POINT "A" AND POINT "B" AS N 58°53'17" W, BEING THE CALCULATED BEARING FROM UNRECORDED SURVEY NO. 2145 BY HOOL & LOCKETT FOR JANE URBAN DATED NOV. 1963, REV. DEC 1963

ALL DIMENSIONS ARE IN FEET AND DECIMALS THEREOF

RECORD OF SURVEY

LANDS OF HASKEE
1827 OR 527

BEING LOT 11A, BLOCK 33
WOODACRE MAP No. 5
WOODACRE, CALIFORNIA
5 RM 15 MCR
REDWOOD DR., WOODACRE
MARIN COUNTY, CALIFORNIA
SCALE: 1" = 20' DATE: 6/23/94

RICHARD F. ALSPACH LAND SURVEYOR
SAN RAFAEL CALIFORNIA

CAD FILE: HASKEE.DWG JOB NO. 94-210

AP NO. 172-332-01

SHEET 1 OF 1 SHEET

CAN # 7567