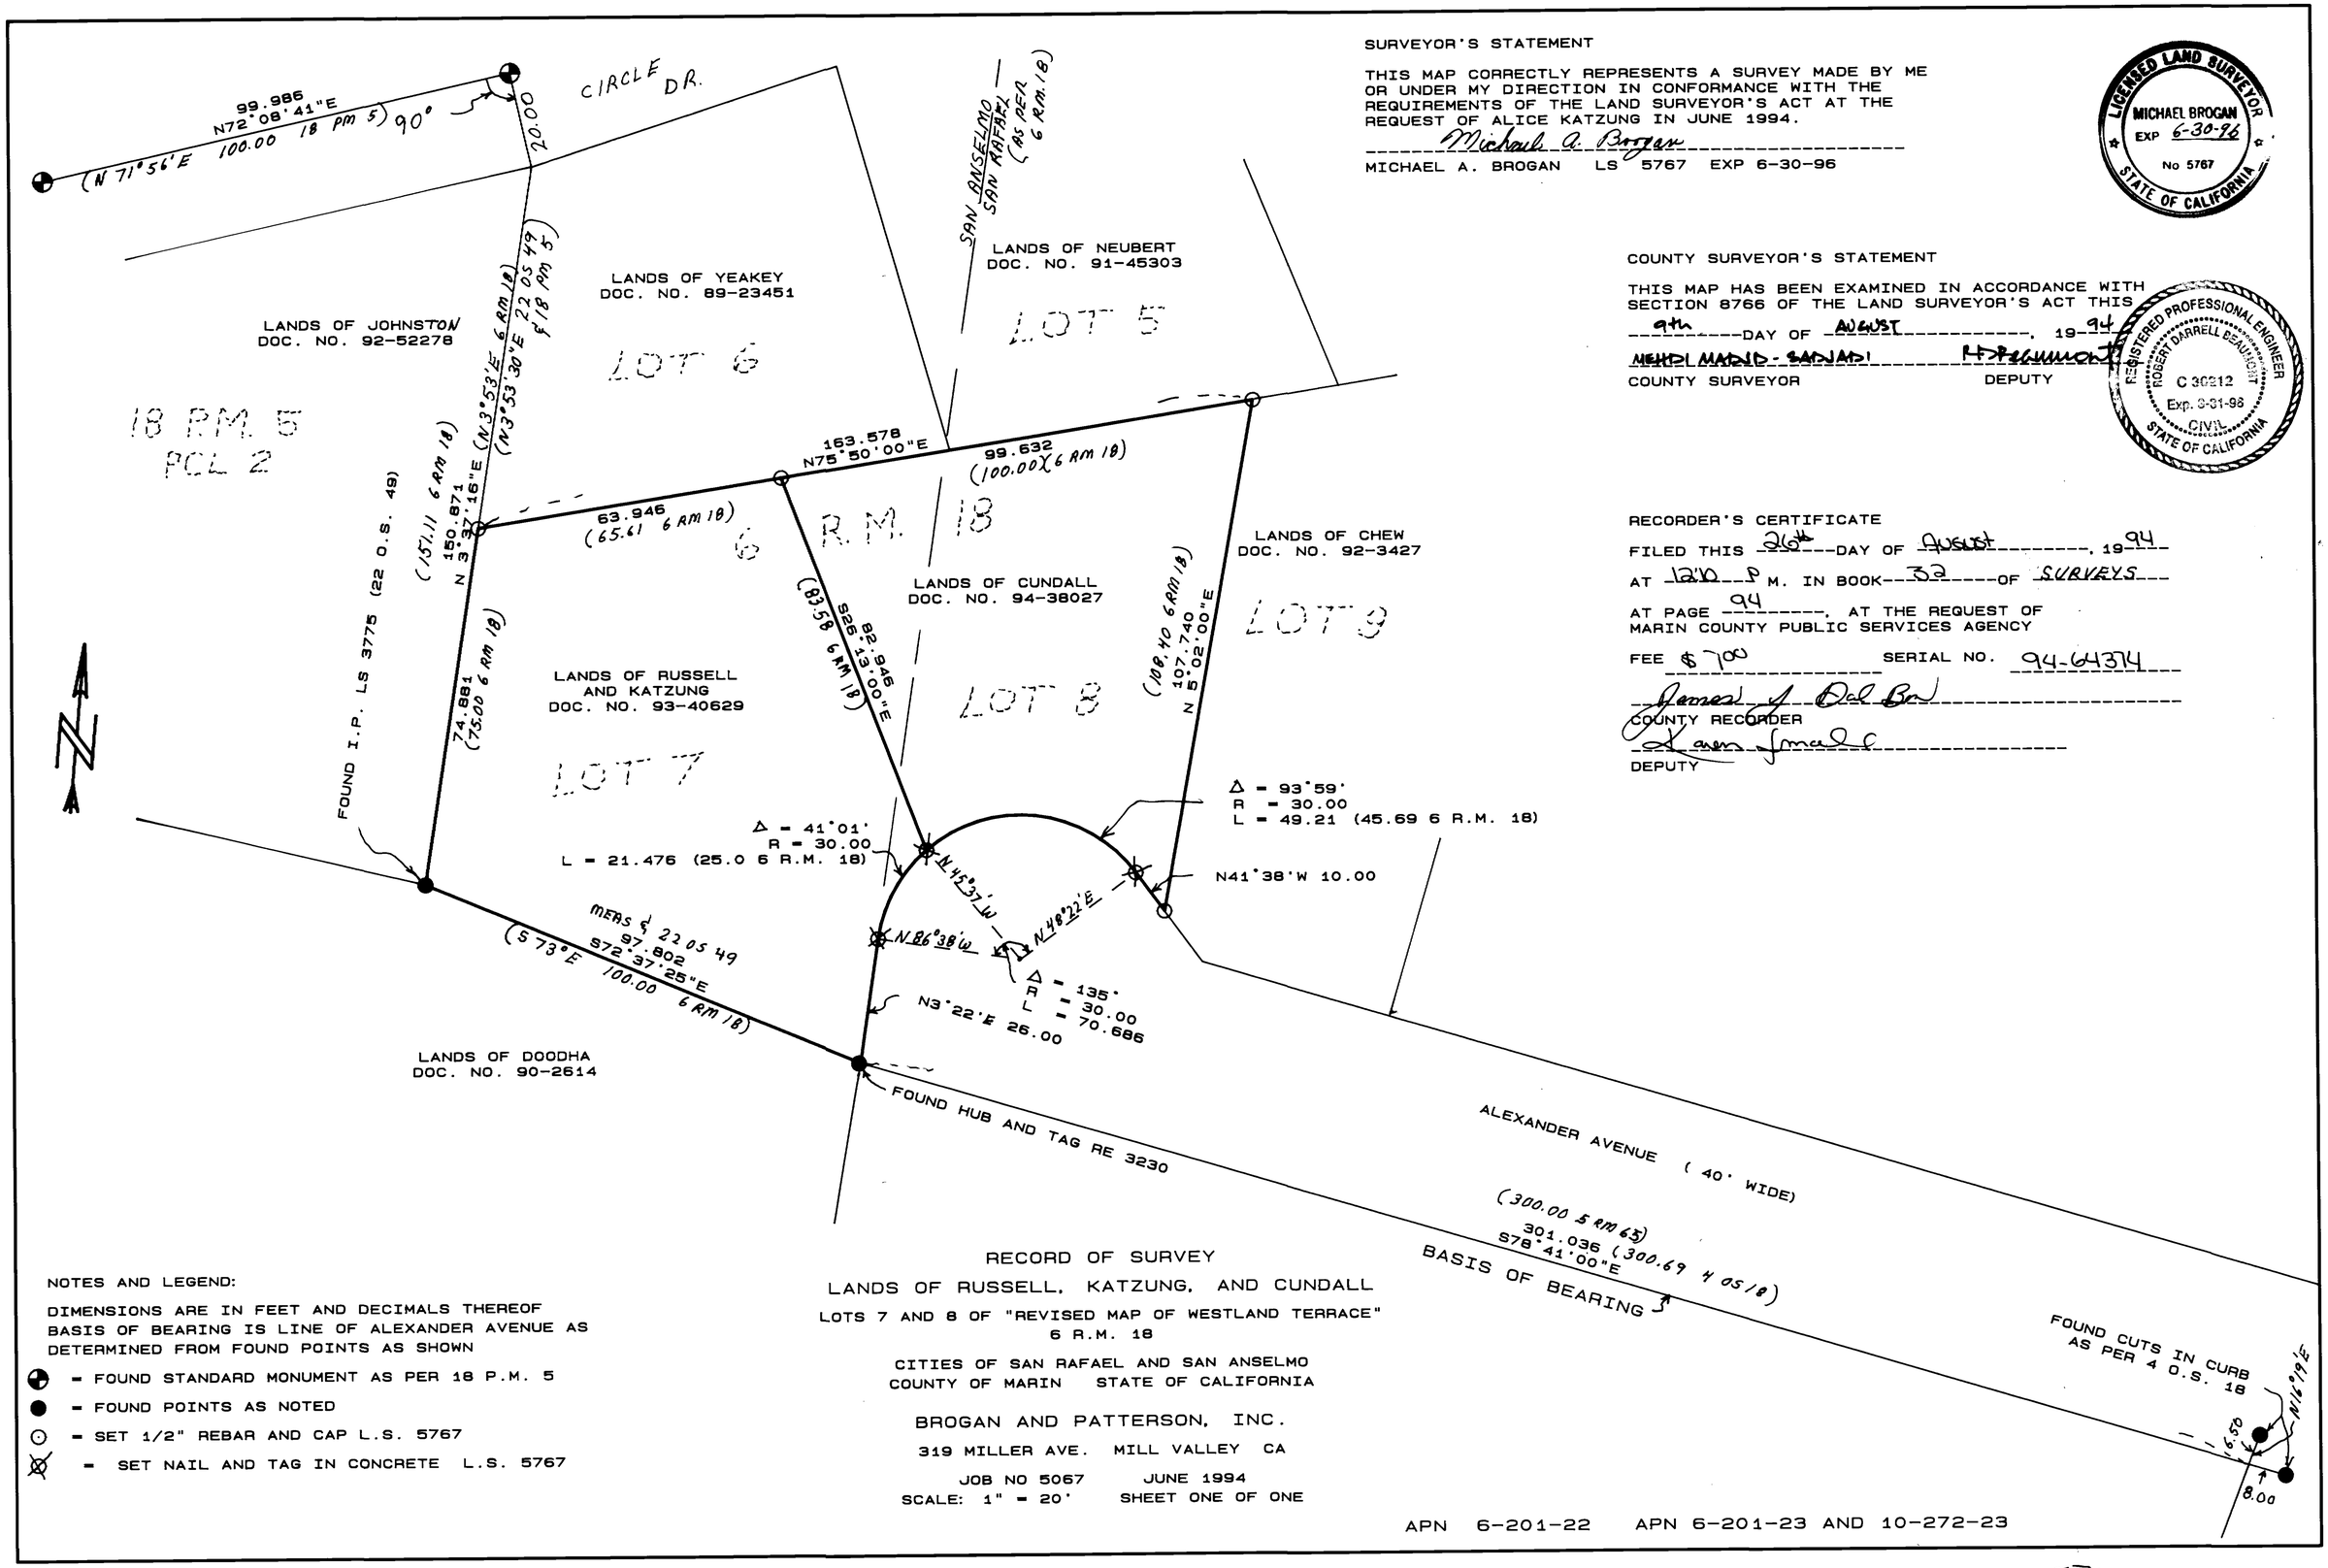

SURVEYOR'S STATEMENT

THIS MAP CORRECTLY REPRESENTS A SURVEY MADE BY ME OR UNDER MY DIRECTION IN CONFORMANCE WITH THE REQUIREMENTS OF THE LAND SURVEYOR'S ACT AT THE REQUEST OF ALICE KATZUNG IN JUNE 1994.

Michael A. Brogan

MICHAEL A. BROGAN LS 5767 EXP 6-30-96

LICENSED LAND SURVEYOR
MICHAEL BROGAN
EXP 6-30-96
No 5767
STATE OF CALIFORNIA

COUNTY SURVEYOR'S STATEMENT

THIS MAP HAS BEEN EXAMINED IN ACCORDANCE WITH SECTION 8766 OF THE LAND SURVEYOR'S ACT THIS 9th DAY OF AUGUST, 19 94

MEHDI MADJD - SADJADI — DEPUTY

COUNTY SURVEYOR

REGISTERED PROFESSIONAL ENGINEER
ROBERT DARRELL BEAUMONT
C 30212
Exp. 3-31-98
CIVIL
STATE OF CALIFORNIA

RECORDER'S CERTIFICATE

FILED THIS 26th DAY OF AUGUST, 19 94

AT 12:10 P M. IN BOOK 32 OF SURVEYS

AT PAGE 94, AT THE REQUEST OF MARIN COUNTY PUBLIC SERVICES AGENCY

FEE $7.00 SERIAL NO. 94-64374

James J. Del Bar
COUNTY RECORDER

Karen Jones
DEPUTY

NOTES AND LEGEND:

DIMENSIONS ARE IN FEET AND DECIMALS THEREOF
BASIS OF BEARING IS LINE OF ALEXANDER AVENUE AS DETERMINED FROM FOUND POINTS AS SHOWN

- ⊕ = FOUND STANDARD MONUMENT AS PER 18 P.M. 5
- ● = FOUND POINTS AS NOTED
- ⊙ = SET 1/2" REBAR AND CAP L.S. 5767
- ⊗ = SET NAIL AND TAG IN CONCRETE L.S. 5767

RECORD OF SURVEY

LANDS OF RUSSELL, KATZUNG, AND CUNDALL

LOTS 7 AND 8 OF "REVISED MAP OF WESTLAND TERRACE" 6 R.M. 18

CITIES OF SAN RAFAEL AND SAN ANSELMO
COUNTY OF MARIN STATE OF CALIFORNIA

BROGAN AND PATTERSON, INC.

319 MILLER AVE. MILL VALLEY CA

JOB NO 5067 JUNE 1994
SCALE: 1" = 20' SHEET ONE OF ONE

APN 6-201-22 APN 6-201-23 AND 10-272-23

CAN # 7571