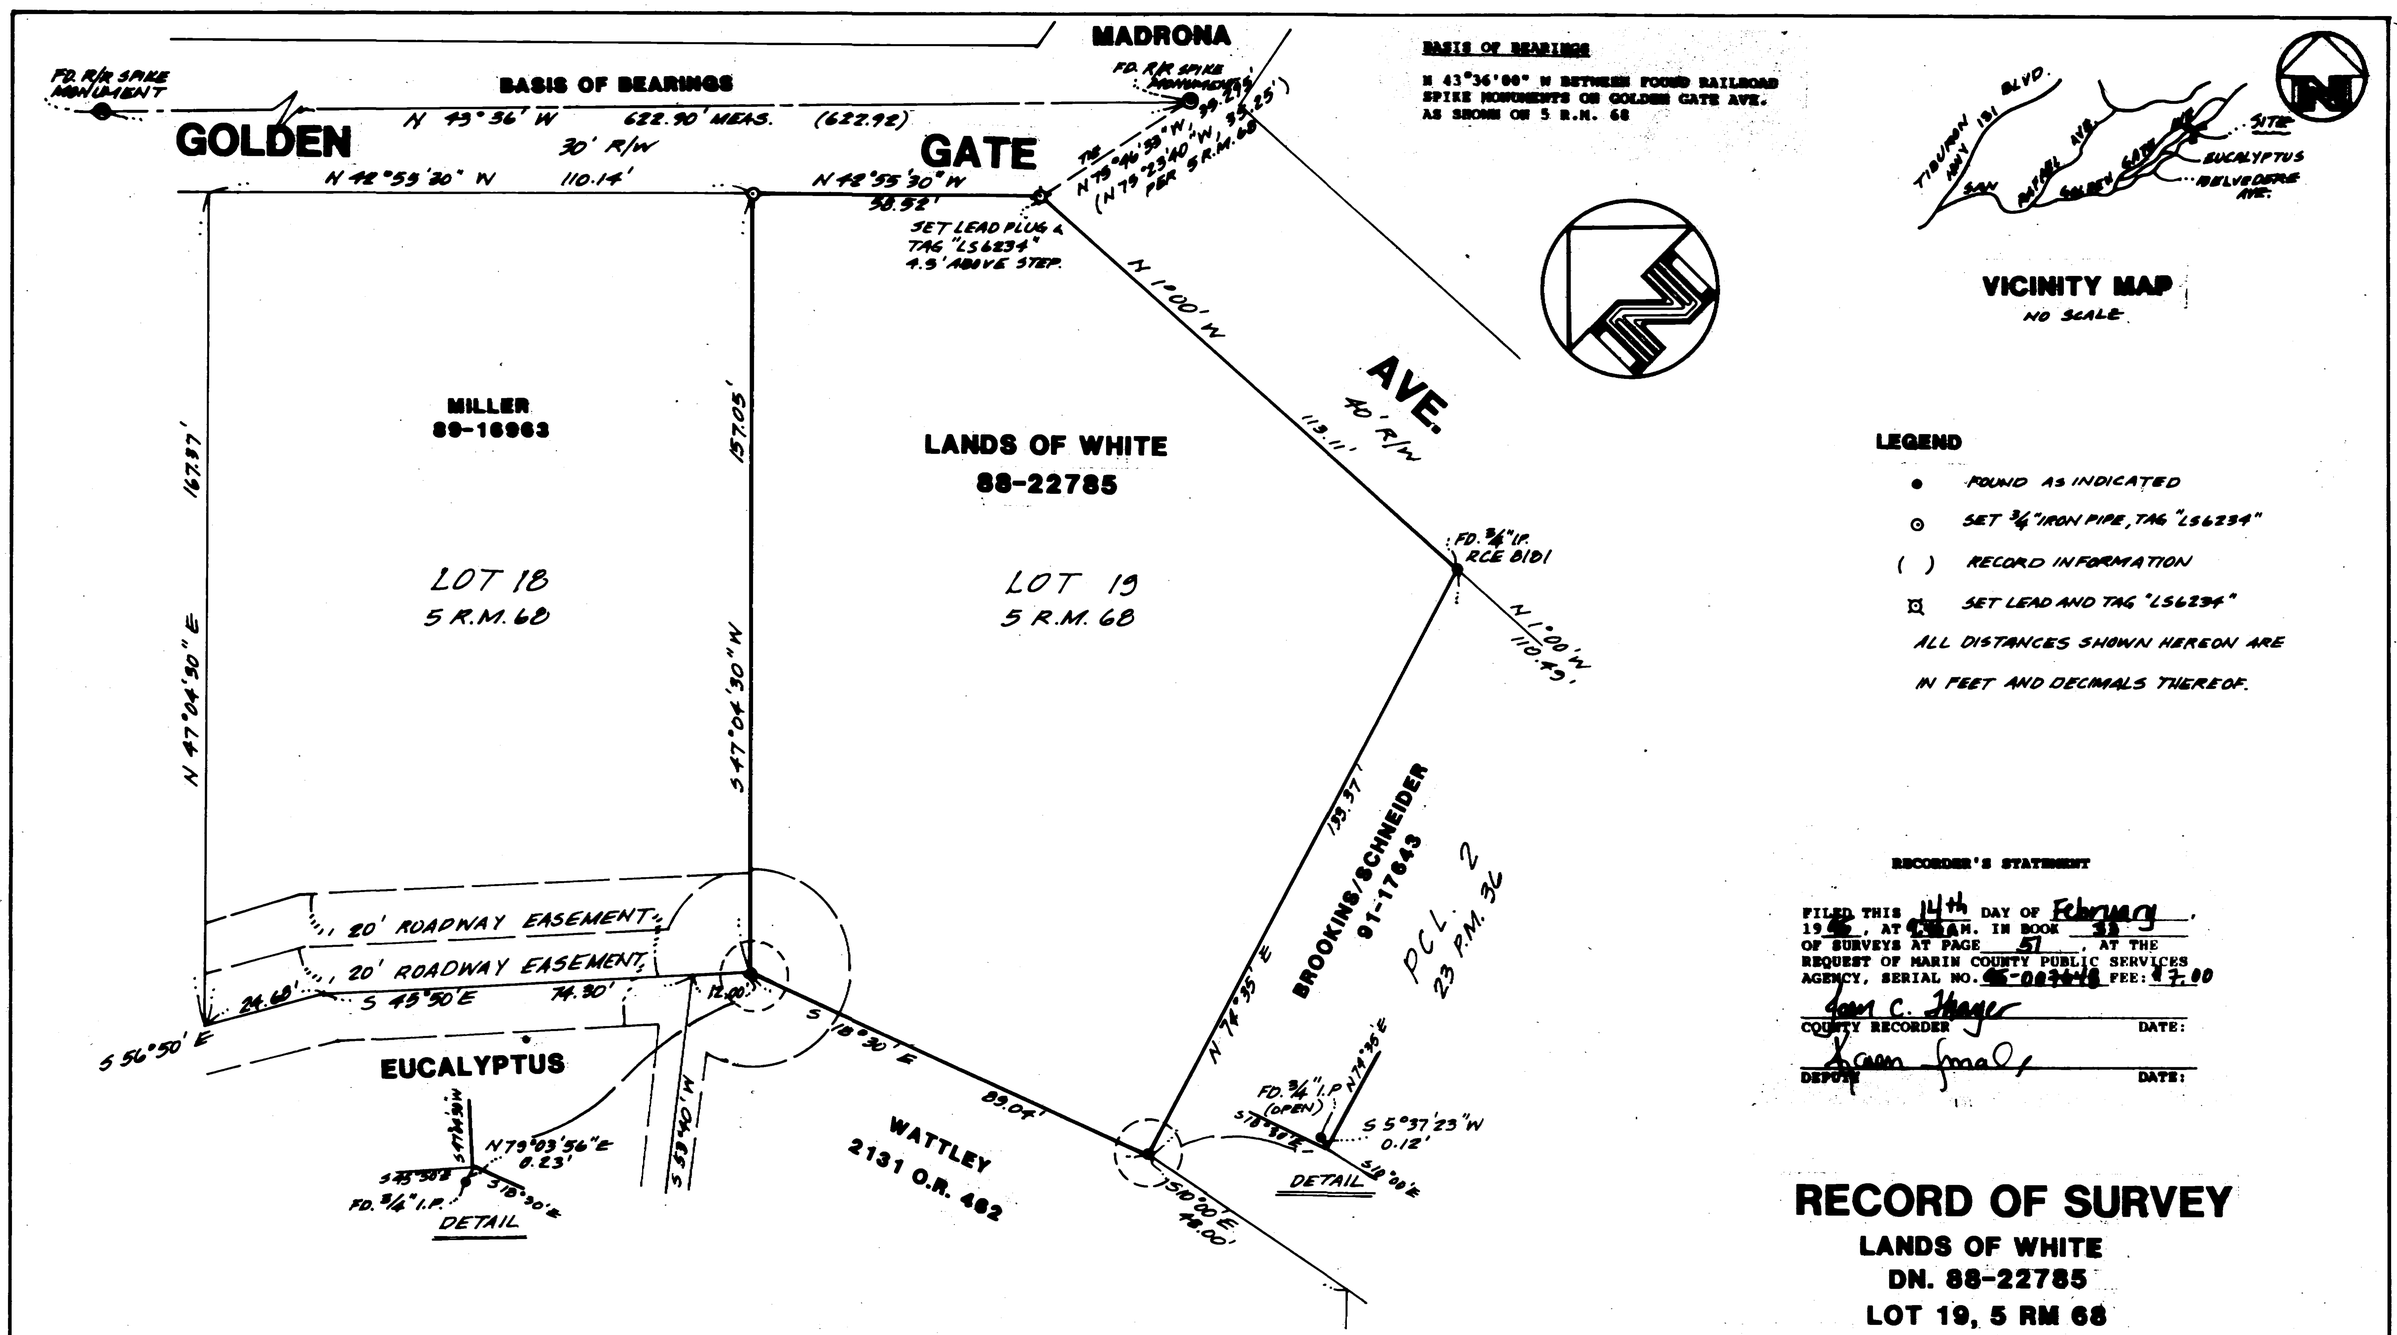

BASIS OF BEARINGS

N 43°36'00" W BETWEEN FOUND RAILROAD SPIKE MONUMENTS ON GOLDEN GATE AVE. AS SHOWN ON 5 R.M. 68

VICINITY MAP
NO SCALE

LEGEND

- ● FOUND AS INDICATED
- ⊙ SET 3/4" IRON PIPE, TAG "LS6234"
- ( ) RECORD INFORMATION
- ⌑ SET LEAD AND TAG "LS6234"

ALL DISTANCES SHOWN HEREON ARE IN FEET AND DECIMALS THEREOF.

RECORDER'S STATEMENT

FILED THIS 14th DAY OF February, 19 95, AT 9:34 A.M. IN BOOK 33 OF SURVEYS AT PAGE 51, AT THE REQUEST OF MARIN COUNTY PUBLIC SERVICES AGENCY, SERIAL NO. 95-003448 FEE: $7.00

John C. Mager
COUNTY RECORDER DATE:

DEPUTY DATE:

SURVEYOR'S STATEMENT

THIS MAP CORRECTLY REPRESENTS A SURVEY MADE BY ME OR UNDER MY DIRECTION IN CONFORMANCE WITH THE REQUIREMENTS OF THE LAND SURVEYOR'S ACT AT THE REQUEST OF JOLLY WHITE IN NOVEMBER, 1994.

LICENSED LAND SURVEYOR ROBERT A. WALLING LIC. NO. L6234 EXP. 3/31/98 STATE OF CALIFORNIA

Bob Walling
BOB WALLING, PLS6234, EXP. 3/31/98

COUNTY SURVEYOR'S STATEMENT

THIS MAP HAS BEEN EXAMINED IN ACCORDANCE WITH SECTION 8766 OF THE LAND SURVEYOR'S ACT THIS 2nd DAY OF February, 1995.

REGISTERED PROFESSIONAL ENGINEER ROBERT DARRELL BEARMAN C 30212 Exp. 3-31-96 CIVIL STATE OF CALIFORNIA

COUNTY SURVEYOR DATE

DEPUTY

RECORD OF SURVEY

LANDS OF WHITE
DN. 88-22785
LOT 19, 5 RM 68
BELVEDERE, MARIN COUNTY, CALIFORNIA

JANUARY 1995 **SCALE 1":20'**

BOB WALLING TECHNICAL SERVICES
P.O. Box 1346 • Glen Ellen, CA 95442
(707) 938-1593 (415) 382-1593

APN. 60-182-19 **JN 94-36** **SHT. 1 OF 1**

Can # 7643