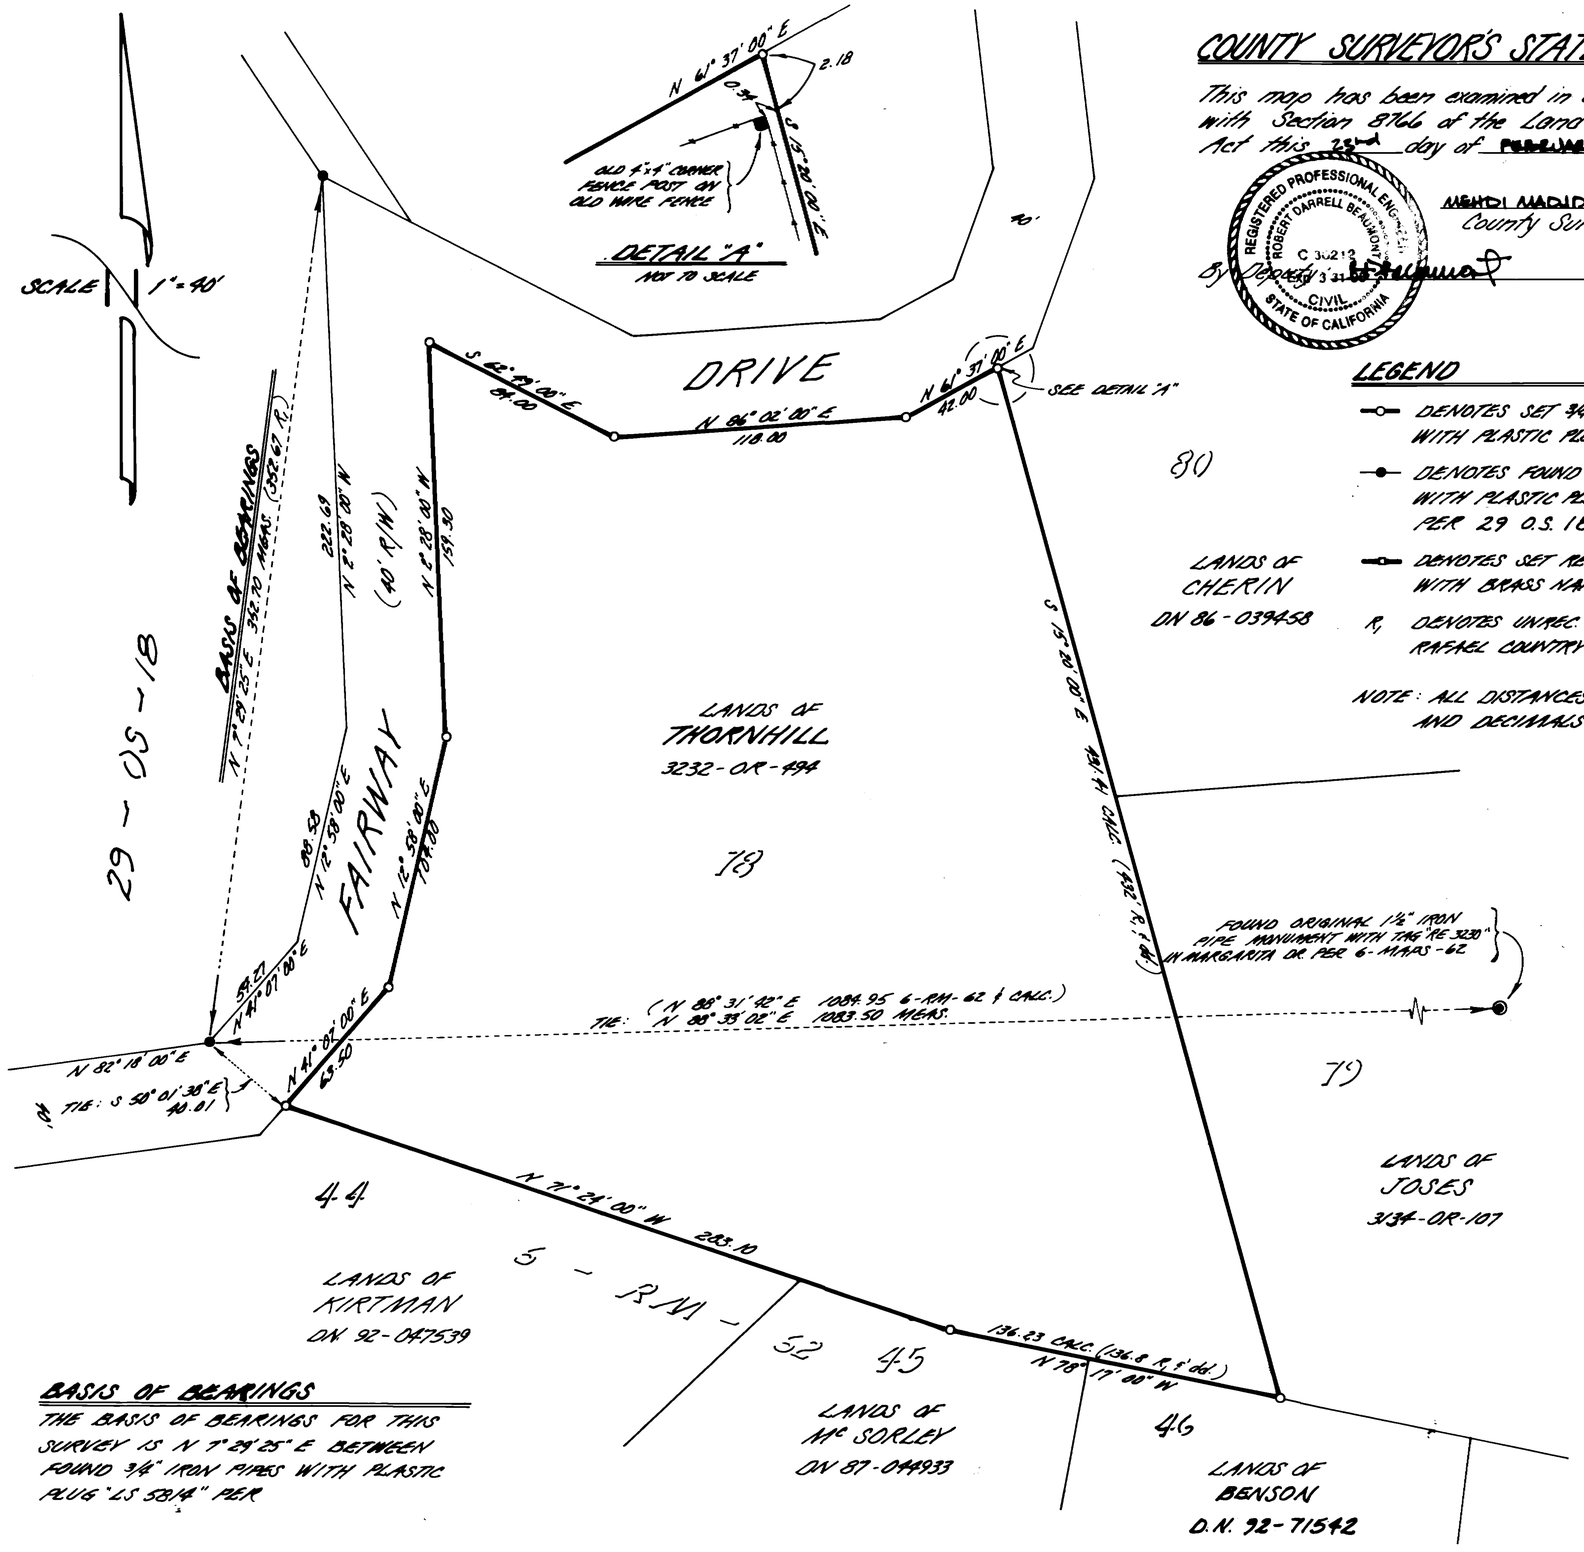

COUNTY SURVEYOR'S STATEMENT

This map has been examined in accordance with Section 8766 of the Land Surveyors Act this 23rd day of FEBRUARY 1995.

REGISTERED PROFESSIONAL ENGINEER ROBERT DARRELL BEAUMONT C 30212 CIVIL STATE OF CALIFORNIA

MEHDI MADJD-SADJADI
County Surveyor

By Deputy [signature]

SURVEYOR'S STATEMENT

This map correctly represents a survey made by me or under my direction in conformance with the requirements of the Land Surveyors Act at the request of MR & MRS THORNHILL in August 1994.

Signed: William Schroeder
William Schroeder ~ LS 5814

LEGEND

- ⊙ DENOTES SET ¾" IRON PIPE WITH PLASTIC PLUG "LS 5814"
- ● DENOTES FOUND ¾" IRON PIPE WITH PLASTIC PLUG "LS 5814" PER 29 O.S. 18
- ▬ DENOTES SET REDWOOD HUB WITH BRASS NAIL
- R, DENOTES UNREC. MAP OF SAN RAFAEL COUNTRY CLUB HEIGHTS

NOTE: ALL DISTANCES ARE IN FEET AND DECIMALS THEREOF.

RECORDER'S STATEMENT

Filed this 21st day of MARCH 1995 at 9:25 A m in Book 33 of Surveys at Page 54 at the request of: Marin County Public Services Agency

Serial Nº: 95-012928 Fee: $7.00

Joan C. Thayer
County Recorder

By Deputy: Betty Ann Galli

LICENSED LAND SURVEYOR WILLIAM E. SCHROEDER EXP. 6/30/96 No 5814 STATE OF CALIFORNIA

BASIS OF BEARINGS

THE BASIS OF BEARINGS FOR THIS SURVEY IS N 7°29'25" E BETWEEN FOUND ¾" IRON PIPES WITH PLASTIC PLUG "LS 5814" PER

RECORD OF SURVEY

LANDS OF THORNHILL
BEING LOT 78
UNRECORDED MAP OF SAN RAFAEL
COUNTRY CLUB HEIGHTS
AS DESCRIBED IN
BOOK 3232 OF OFFICIAL RECORDS AT PAGE 494
MARIN COUNTY RECORDS
SAN RAFAEL
MARIN COUNTY CALIFORNIA
SURVEY Nº S-752

PREPARED BY
WILLIAM SCHROEDER & ASSOC.
617 WAKEROBIN LN
SAN RAFAEL CALIFORNIA

APN 16-031-03

SHEET 1 OF 1

Can # 7652