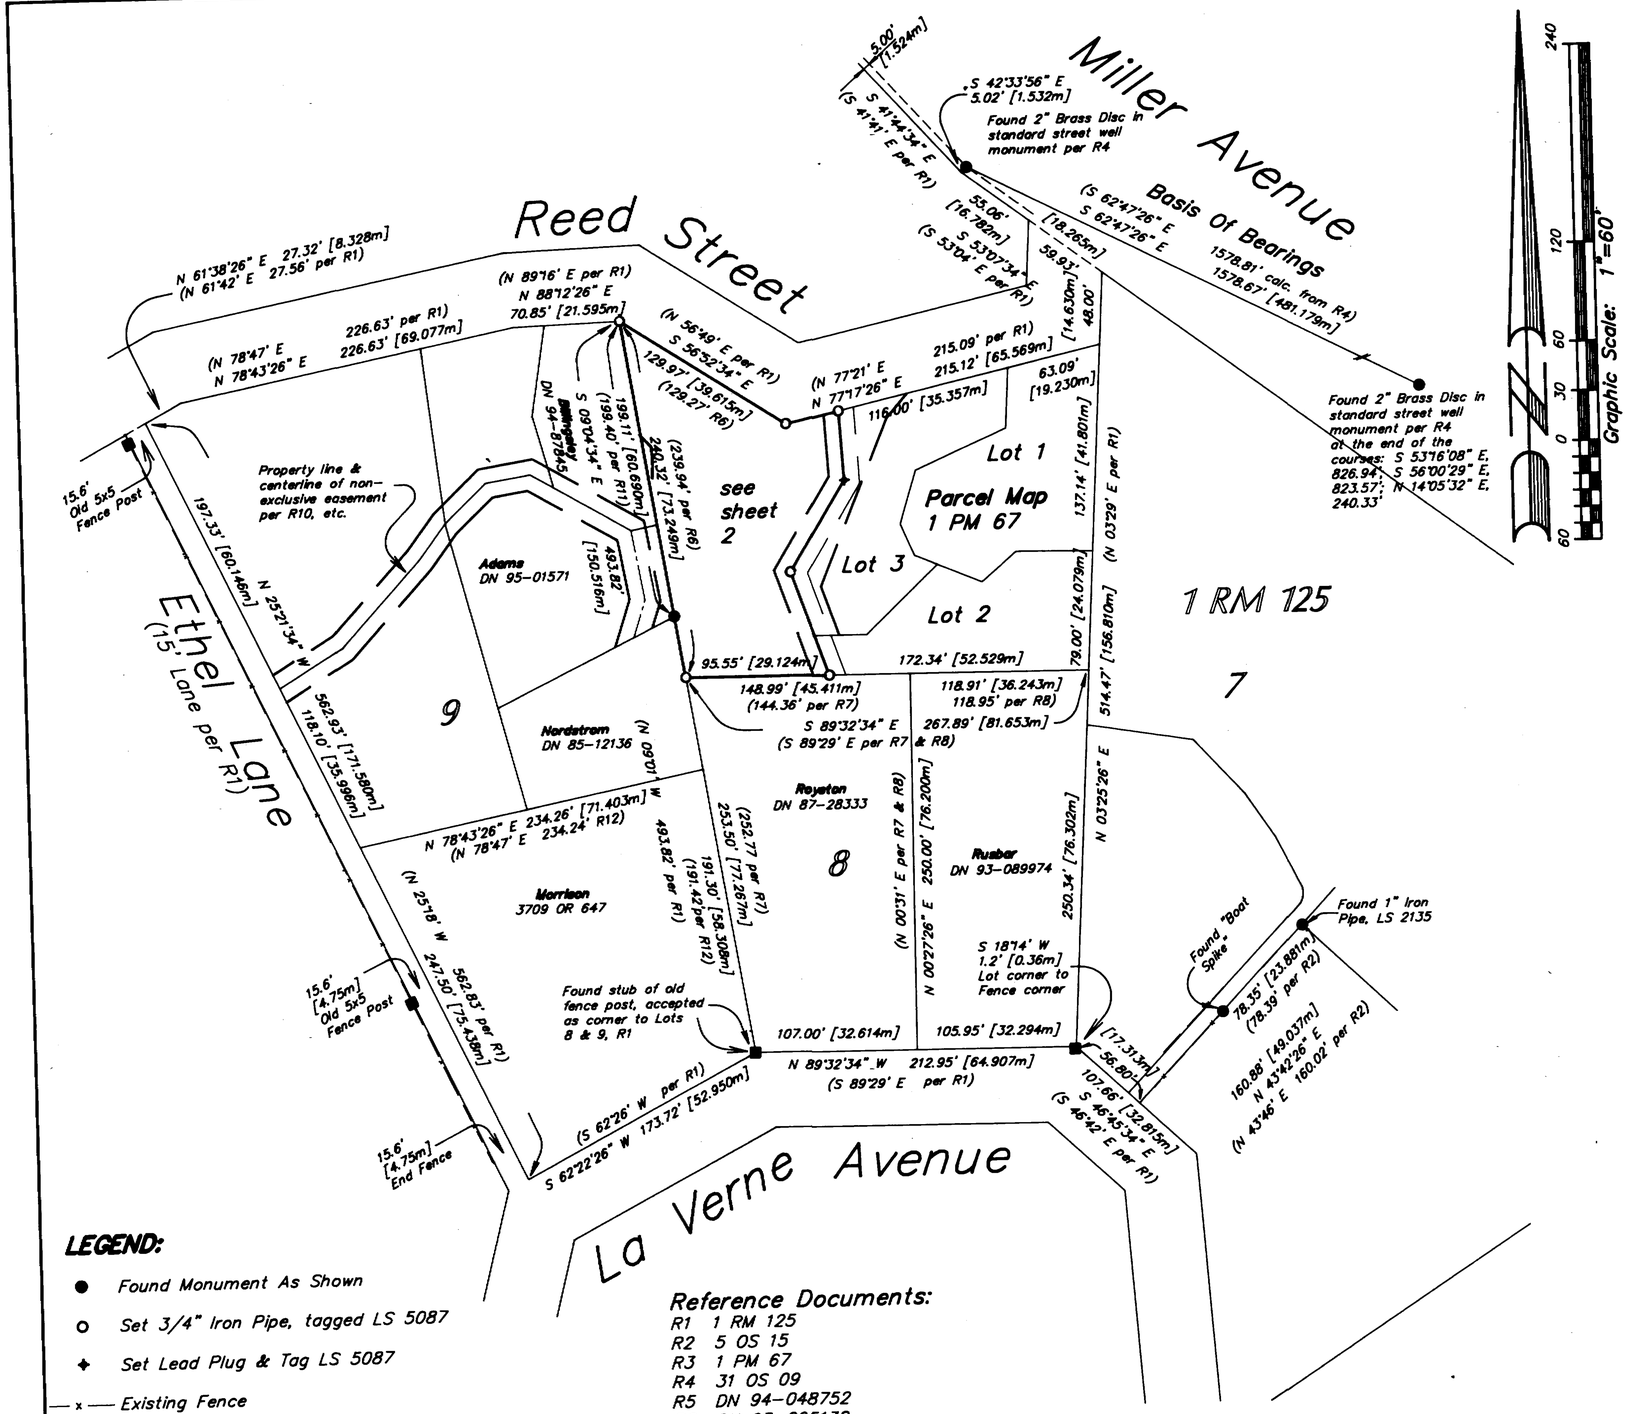

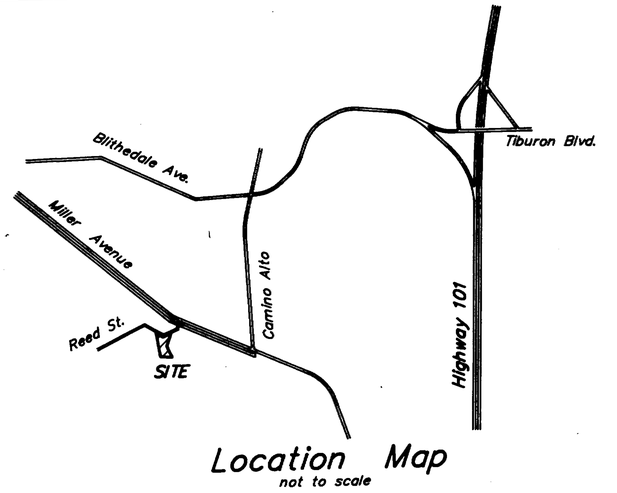

Location Map
not to scale

SURVEYOR'S STATEMENT:

This map correctly represents a survey made by me or under my direction in conformance with the requirements of the Land Surveyor's Act at the request of Karen C. Clark in February, 1995.

Paul M. Brown, PLS 5087
my license expires 6/30/95

PROFESSIONAL LAND SURVEYOR PAUL M. BROWN No. PLS 5087 EXP. 6-30-95 STATE OF CALIFORNIA

COUNTY SURVEYOR'S STATEMENT:

This map has been examined in accordance with Section 8766 of the Land Surveyor's Act this 20 day of MARCH, 1995.

MEHDI SADJADI
County Surveyor

Deputy

REGISTERED PROFESSIONAL ENGINEER JOHN M. WOOLEY No. 26450 Exp. 3-31-96 CIVIL STATE OF CALIFORNIA

RECORDER'S STATEMENT:

Filed this 23rd day of MARCH, 1995, at 2:20 P.M. in Book 23 of Official Surveys at page 63, at the request of the County Surveyor.
Serial No. 95-013462 Fee: $10.00

Joan C. Thayer
Recorder

Betty Ann Gallo
Deputy

Record Of Survey

Lands Of The Clark Family Trust As Described By Deed Recorded Under Document Number 94-048752, Marin County Records; Being A Portion Of Lot 8 As Shown On That Map Entitled "Tamalpais Land & Water Company, Map 6" Recorded In Book 1 Of Maps At Page 125, Marin County Records

Marin County, California

Scale: 1"=60' ***Date: February, 1995***

LEGEND:

- ● Found Monument As Shown
- ○ Set 3/4" Iron Pipe, tagged LS 5087
- ✦ Set Lead Plug & Tag LS 5087
- — x — Existing Fence

OR, DN Official Records, Document Number
RM Book of Record Maps
OS Book of Surveys
PM Book of Parcel Maps

Distances Are Shown In Feet & Decimals Thereof Followed By Distances Shown [m] In Meters & Decimals Thereof

Reference Documents:

R1 1 RM 125
R2 5 OS 15
R3 1 PM 67
R4 31 OS 09
R5 DN 94-048752
R6 DN 93-095138
R7 DN 87-028333
R8 DN 93-089974
R9 DN 94-087845
R10 DN 95-01571
R11 DN 85-12136
R12 3709 OR 647

Adobe Associates, Inc. Civil Engineering, Land Surveying & Land Development Services
1142 State Farm Drive, Santa Rosa, CA 95403
707 526 2664
Fax: 707 526 0331

APN 048-071-04 Job #95016 sheet 1 of 2

Can #7661

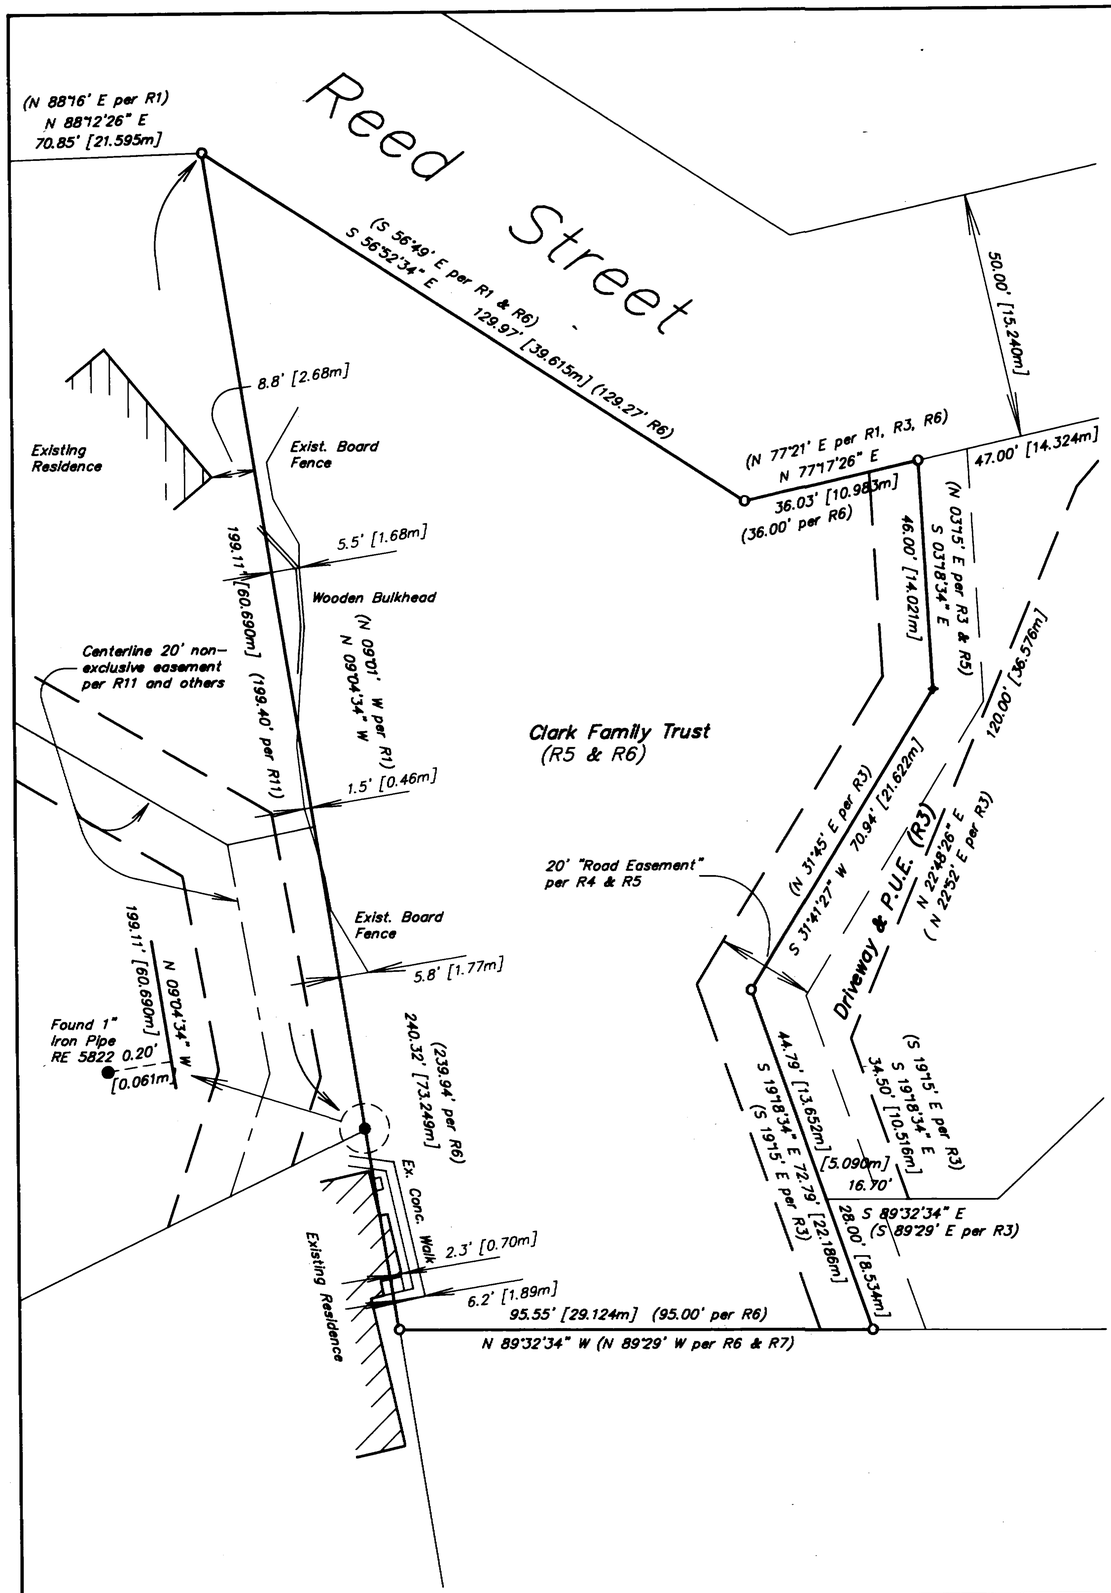

Reference Documents:

R1 1 RM 125
R2 5 OS 15
R3 1 PM 67
R4 31 OS 09
R5 DN 94-048752
R6 DN 93-095138
R7 DN 87-028333
R8 DN 93-089974
R9 DN 94-087845
R10 DN 95-01571
R11 DN 85-12136
R12 3709 OR 647

LEGEND:

- ● Found Monument As Shown
- ○ Set 3/4" Iron Pipe, tagged LS 5087
- ✦ Set Lead Plug & Tag LS 5087
- — x — Existing Fence

OR, DN Official Records, Document Number
RM Book of Record Maps
OS Book of Surveys
PM Book of Parcel Maps

Distances Are Shown In Feet & Decimals Thereof Followed By Distances Shown [m] In Meters & Decimals Thereof

Record Of Survey

Lands Of The Clark Family Trust As Described By Deed Recorded Under Document Number 94-048752, Marin County Records; Being A Portion Of Lot 8 As Shown On That Map Entitled "Tamalpais Land & Water Company, Map 6" Recorded In Book 1 Of Maps At Page 125, Marin County Records

Marin County, California

Scale: 1"=20' **Date: February, 1995**

Adobe Associates, Inc.
Civil Engineering,
Land Surveying &
Land Development
Services

1142 State Farm Drive
Santa Rosa, CA 95403
707 526 2664
Fax: 707 526 0331

APN 048-071-04 Job #95016 sheet 2 of 2