RECORDER'S CERTIFICATE

FILED THIS 9th DAY OF MAY, 1995 AT 10:30 A.M IN BOOK 33 OF SURVEYS AT PAGE 81 AT THE REQUEST OF COUNTY OF MARIN DEPARTMENT OF PUBLIC WORKS.

SERIAL NO. 95-21383 FEE $7.00

Joan C. Thayer
COUNTY RECORDER

Karen Small
DEPUTY COUNTY RECORDER

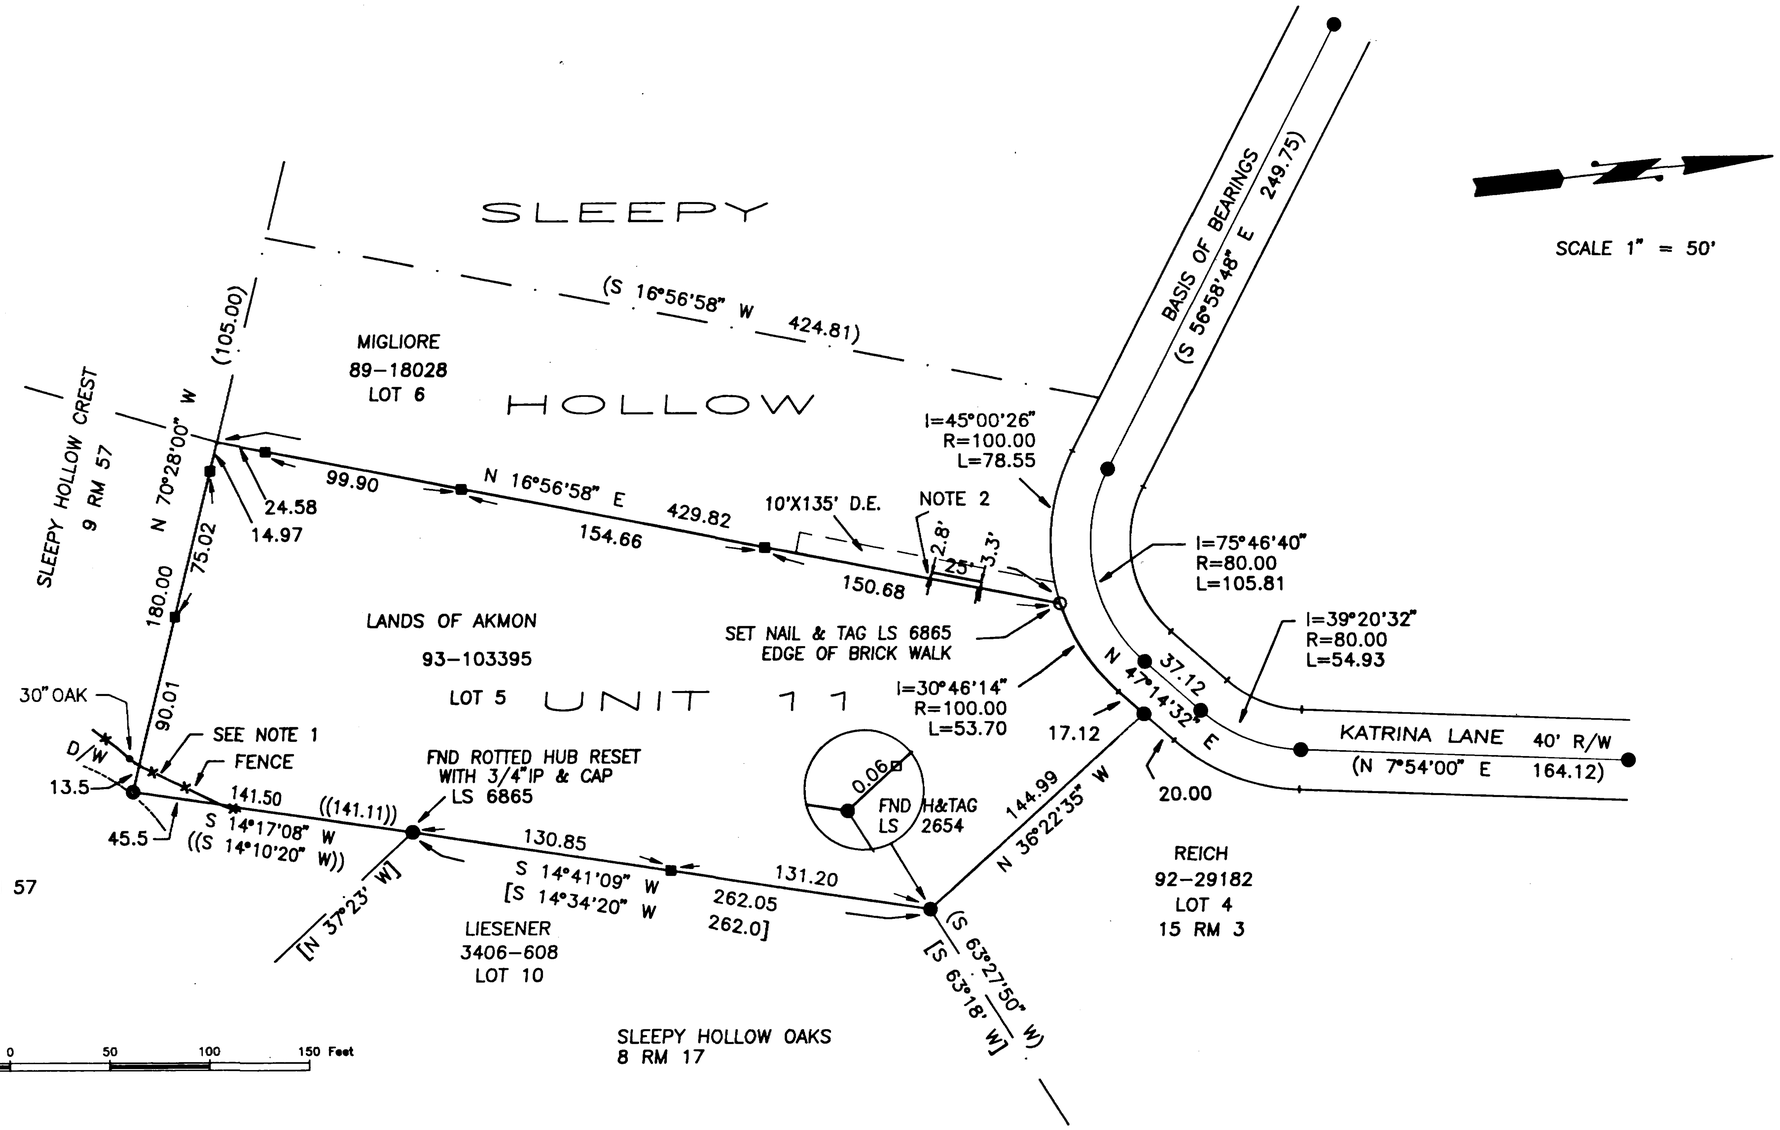

LEGEND

- ● FND STD MON
- ⊙ SET 3/4" IP & CAP LS 6865
- ■ SET HUB & TAG LS 6865
- ( ) PER 15 RM 3
- [ ] PER 8 RM 17
- (( )) PER 9 RM 57

NOTE:

DIMENSIONS ARE IN FEET AND DECIMALS THEREOF

1. AREA OF DRIVEWAY AND FENCE ENCROACHMENT
2. FENCE AND PATIO ENCROACHMENT

BASIS OF BEARINGS

BETWEEN FND MONS. S 56°58'48" E 249.75 ON KATRINA LANE PER 15 RM 3

COUNTY SURVEYOR'S STATEMENT

THIS MAP HAS BEEN EXAMINED IN ACCORDANCE WITH SECTION 8766 OF THE LAND SURVEYOR'S ACT THIS 24th DAY OF APRIL, 1995.

MEHDI MAHDI-MOHADI
MARIN COUNTY SURVEYOR

DEPUTY

REGISTERED PROFESSIONAL ENGINEER ROBERT DARRELL BEAUDOIN C 20213 Exp. 9-30-96 CIVIL STATE OF CALIFORNIA

SURVEYOR'S STATEMENT

THIS MAP CORRECTLY REPRESENTS A SURVEY MADE BY ME OR UNDER MY DIRECTION IN CONFORMANCE WITH THE LAND SURVEYOR'S ACT AT THE REQUEST OF RONI AKMON IN JANUARY, 1995.

Gary Terwilliger
GARY TERWILLIGER LS 6865

LICENSED LAND SURVEYOR GARY TERWILLIGER Exp. 9-30-96 No. 6865 STATE OF CALIFORNIA

RECORD OF SURVEY

LANDS OF AKMON
D.N. 93-103395
LOT 5 OF SLEEPY HOLLOW UNIT 11
15 RM 3
MARIN COUNTY SLEEPY HOLLOW CALIFORNIA
FEBRUARY 1995

PREPARED BY
GARY TERWILLIGER LAND SURVEYOR
SAN RAFAEL, CA 94903

AP No. 176-331-05

SHEET 1 OF 1

OAn # 7683