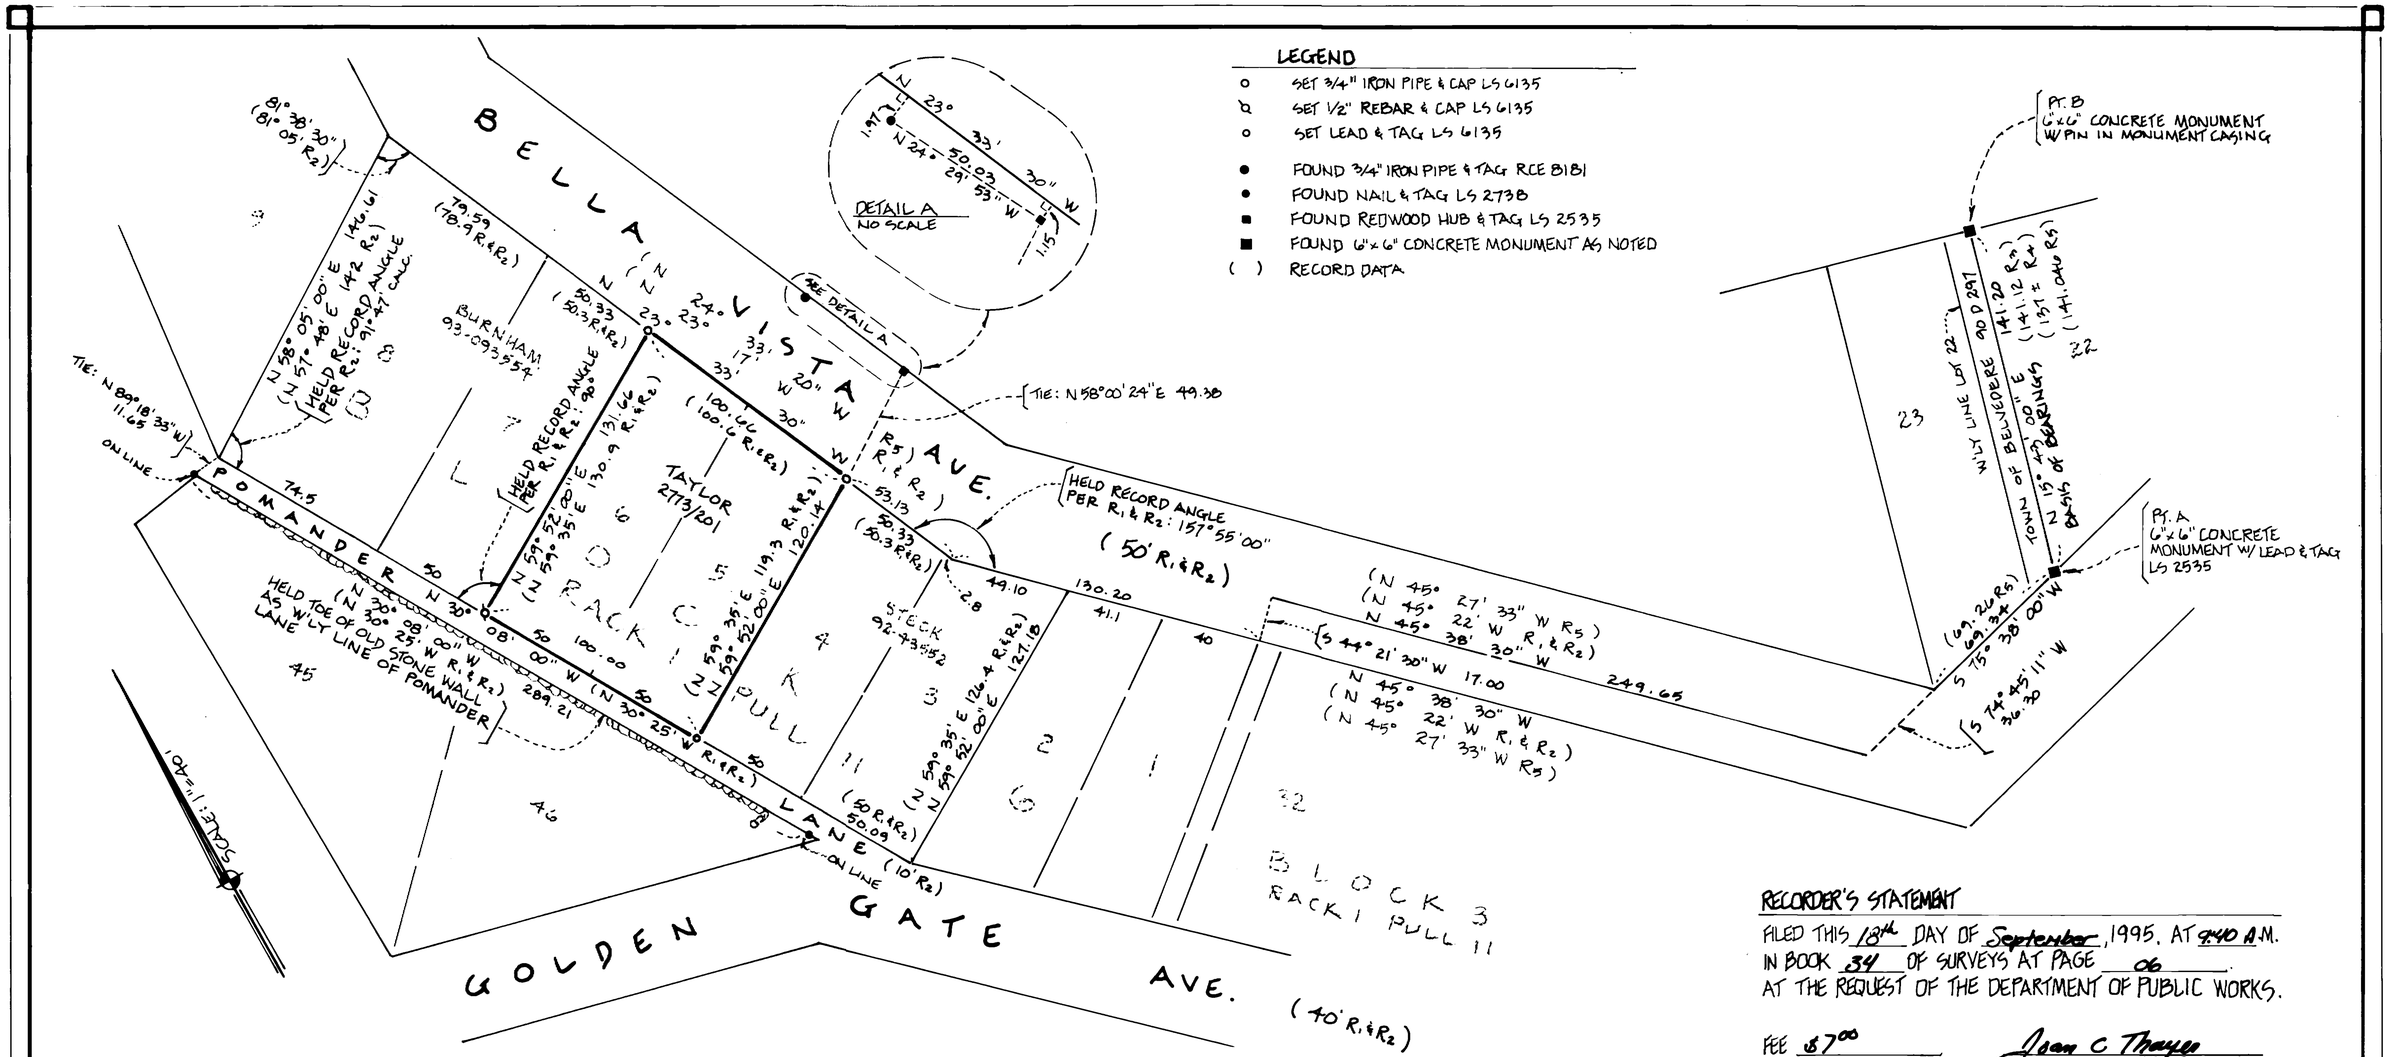

LEGEND

- o SET 3/4" IRON PIPE & CAP LS 6135
- SET 1/2" REBAR & CAP LS 6135
- o SET LEAD & TAG LS 6135
- ● FOUND 3/4" IRON PIPE & TAG RCE 8181
- ● FOUND NAIL & TAG LS 2738
- ■ FOUND REDWOOD HUB & TAG LS 2535
- ■ FOUND 6"x6" CONCRETE MONUMENT AS NOTED
- ( ) RECORD DATA

SURVEYOR'S STATEMENT

THIS MAP CORRECTLY REPRESENTS A SURVEY MADE BY ME OR UNDER MY DIRECTION IN CONFORMANCE WITH THE LAND SURVEYOR'S ACT AT THE REQUEST OF ROBIN & LORETTA TAYLOR IN FEBRUARY 1995

SIGNED: Richard F. Alspach
LS 6135 EXP 3-31-98

LICENSED LAND SURVEYOR — Richard F. Alspach — Exp. 3-31-98 — No. 6135 — STATE of CALIFORNIA

COUNTY SURVEYOR'S STATEMENT

THIS MAP HAS BEEN EXAMINED IN ACCORDANCE WITH SECTION 8766 OF THE LAND SURVEYOR'S ACT THIS 11th DAY OF AUGUST 1995.

MEHDI MAOJD-SAOJADI
COUNTY SURVEYOR

SIGNED: _____
DEPUTY

REGISTERED PROFESSIONAL ENGINEER — ROBERT DARRELL BEAUMONT — C 30212 — Exp 3-31-98 — CIVIL — STATE OF CALIFORNIA

REFERENCES

- R_1 MAP No. 3 BELVEDERE PENINSULA, RACK 1 PULL 8
- R_2 MAP No. 4 BELVEDERE PENINSULA, RACK 1 PULL 11
- R_3 RECORD OF SURVEY OF LOTS 21 & 22, BLOCK 2 MAP No. 4 BELVEDERE PENINSULA, 12 OS 24
- R_4 INDENTURE TO TOWN OF BELVEDERE, 90 DEEDS 297
- R_5 RECORD OF SURVEY, LANDS OF GANS, 14 OS 79

BASIS OF BEARINGS

FOUND 6"x6" CONCRETE MONUMENTS AT POINT A & POINT B AS N 15°43'00" E PER 12 OS 24

ALL DISTANCES ARE IN FEET AND DECIMALS THEREOF

RECORDER'S STATEMENT

FILED THIS 18th DAY OF September, 1995, AT 2:40 P.M. IN BOOK 34 OF SURVEYS AT PAGE 06.
AT THE REQUEST OF THE DEPARTMENT OF PUBLIC WORKS.

FEE $7.00
SERIAL NO. 95-49060

Joan C Thayer
COUNTY RECORDER

Karen Sma
DEPUTY

RECORD OF SURVEY

LANDS OF TAYLOR
2773 OR 201

BEING LOT 5 AND LOT 6 IN BLOCK 6 OF "MAP NO. 3 OF BELVEDERE PENINSULA, MARIN COUNTY, CALIFORNIA." RACK 1 PULL 8 M.C.R.
BELVEDERE, MARIN COUNTY, CALIFORNIA
SCALE: 1" = 40' DATE: 6-26-95

RICHARD F ALSPACH LAND SURVEYOR
SAN RAFAEL, MARIN COUNTY, CALIFORNIA

AP No. 60-211-02 JOB No. 95-230 SHEET 1 OF 1

CAN # 7730