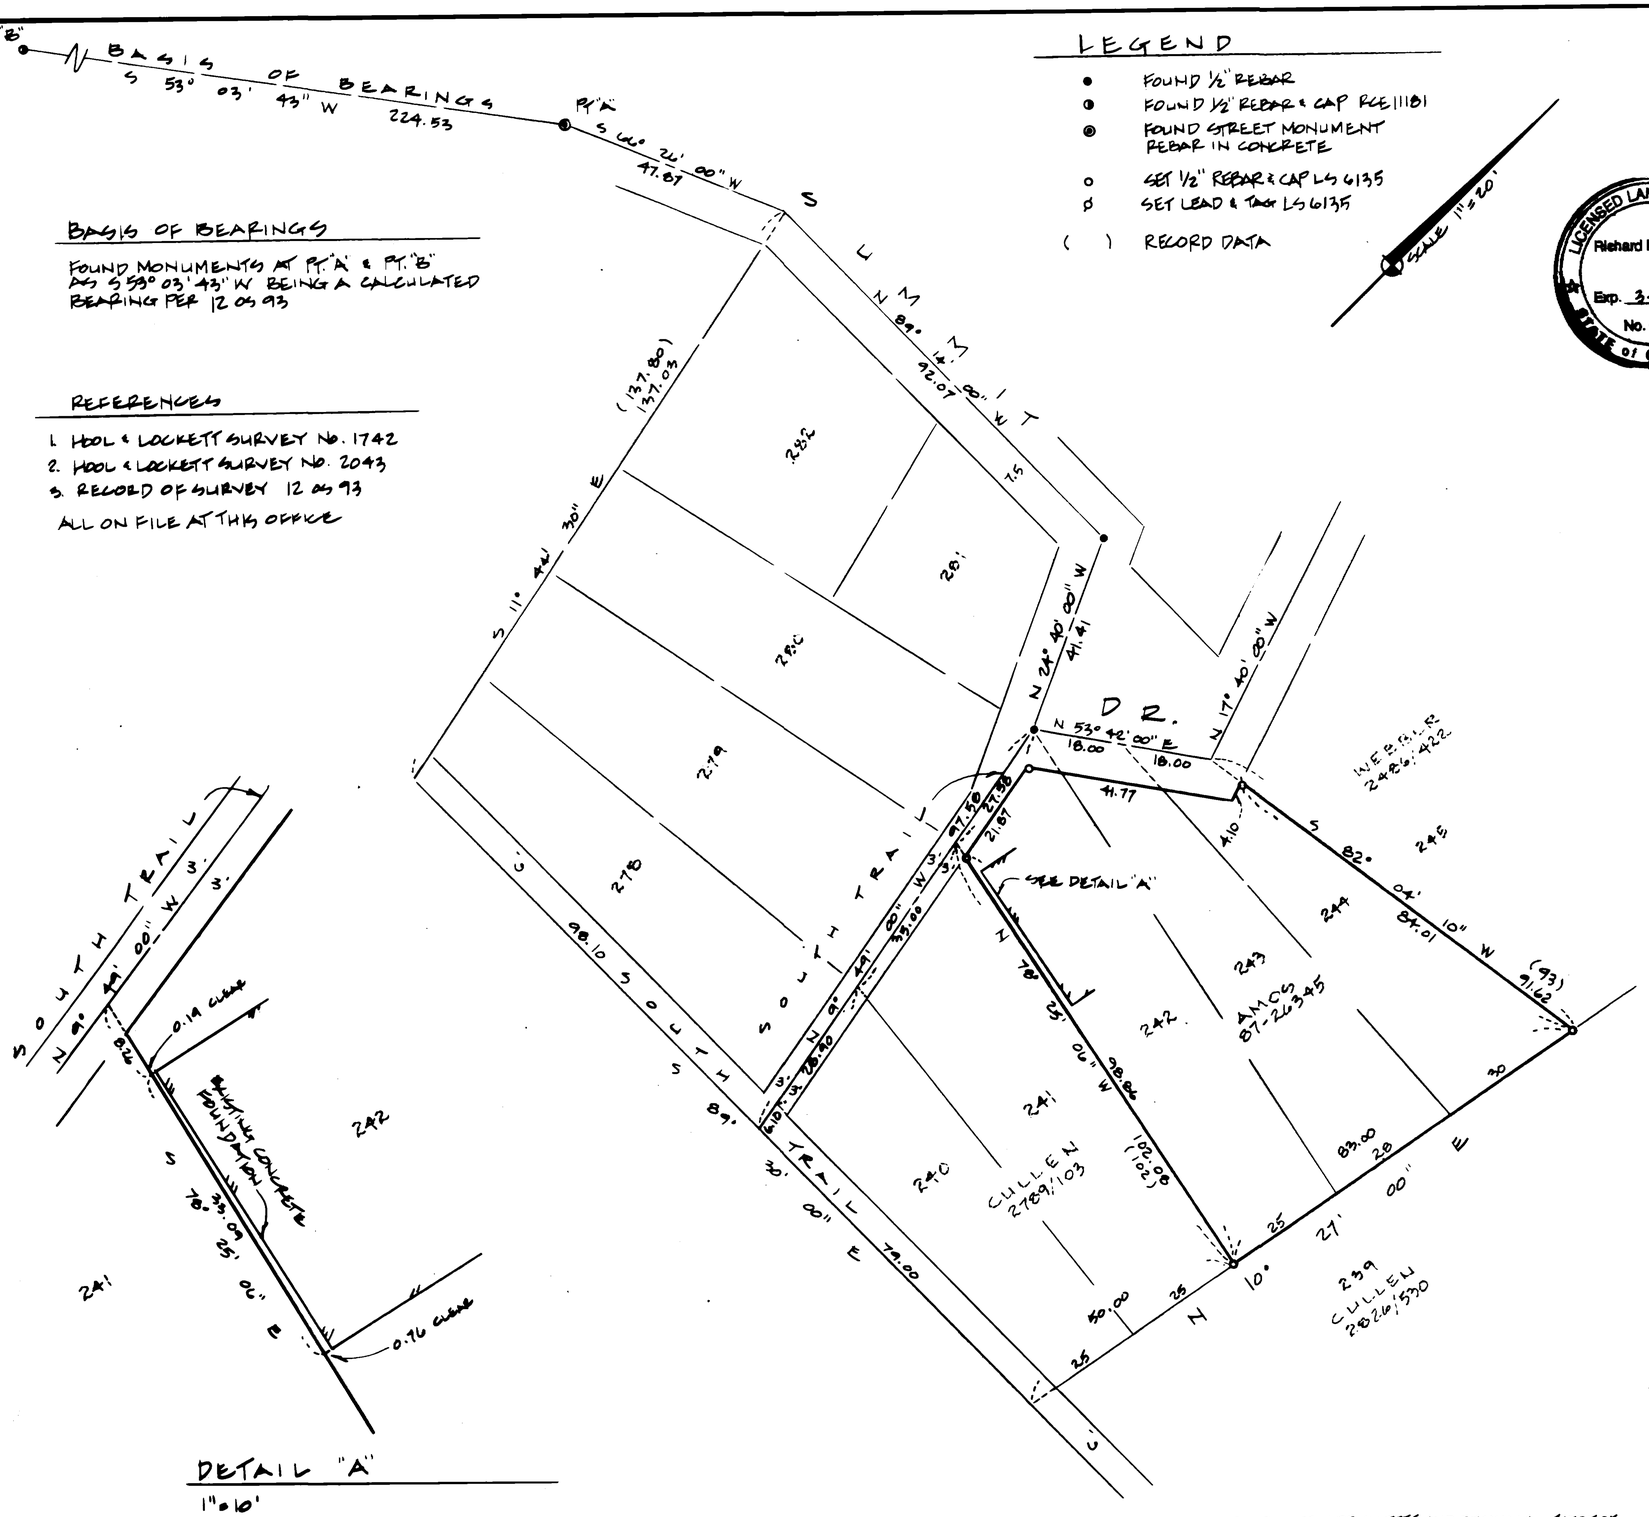

BASIS OF BEARINGS

FOUND MONUMENTS AT PT. "A" & PT. "B" AS S 53° 03' 43" W BEING A CALCULATED BEARING PER 12 OS 93

REFERENCES

1. HOOL & LOCKETT SURVEY NO. 1742
2. HOOL & LOCKETT SURVEY NO. 2043
3. RECORD OF SURVEY 12 OS 93

ALL ON FILE AT THIS OFFICE

LEGEND

- ● FOUND ½" REBAR
- ◑ FOUND ½" REBAR & CAP RCE 11181
- ◉ FOUND STREET MONUMENT REBAR IN CONCRETE
- ○ SET ½" REBAR & CAP LS 6135
- ⌀ SET LEAD & TACK LS 6135
- ( ) RECORD DATA

SCALE 1" = 20'

DETAIL "A"

1" = 10'

SURVEYOR'S STATEMENT

THIS MAP CORRECTLY REPRESENTS A SURVEY MADE BY ME OR UNDER MY DIRECTION IN CONFORMANCE WITH THE LAND SURVEYOR'S ACT AT THE REQUEST OF ROBERT AMOS IN APRIL 1995.

LICENSED LAND SURVEYOR — Richard F. Alspach — Exp. 3-31-98 — No. 6135 — STATE OF CALIFORNIA

SIGNED: Richard F. Alspach
LS 6135 EXP. 3-31-98

COUNTY SURVEYOR'S STATEMENT

THIS MAP HAS BEEN EXAMINED IN ACCORDANCE WITH SECTION 8766 OF THE LAND SURVEYOR'S ACT THIS 11th DAY OF AUGUST 1995.

MEHDI MAOJD-SADJADI
COUNTY SURVEYOR

SIGNED: [signature]

REGISTERED PROFESSIONAL ENGINEER — ROBERT DARRELL BEAUMONT — C 30212 — Exp 3-31-97 — CIVIL — STATE OF CALIFORNIA

RECORDER'S STATEMENT

FILED THIS 18th DAY OF September, 1995 AT 10:30 A M.
IN BOOK 34 OF SURVEYS AT PAGE _____,
AT THE REQUEST OF THE PUBLIC WORKS DEPARTMENT.

FEE $ 7.00
SERIAL NO. 96-44095

Joan C Thayer
COUNTY RECORDER

Karen Small
DEPUTY

RECORD OF SURVEY

LANDS OF AMOS
DOC NO. 87-26345

BEING LOTS 242, 243, AND 244
AMMENDED MAP OF CORTE MADERA WOODS
4 RM 16 M.C.R.
CORTE MADERA, MARIN COUNTY, CALIFORNIA
SCALE: 1" = 20 DATE: 6-30-95

RICHARD F. ALSPACH LAND SURVEYOR
SAN RAFAEL, MARIN COUNTY, CALIFORNIA

ALL DISTANCES ARE IN FEET AND DECIMALS THEREOF

AP NO. 25-083-40 JOB NO. 95-229 SHEET 1 OF 1

CAN # 7731