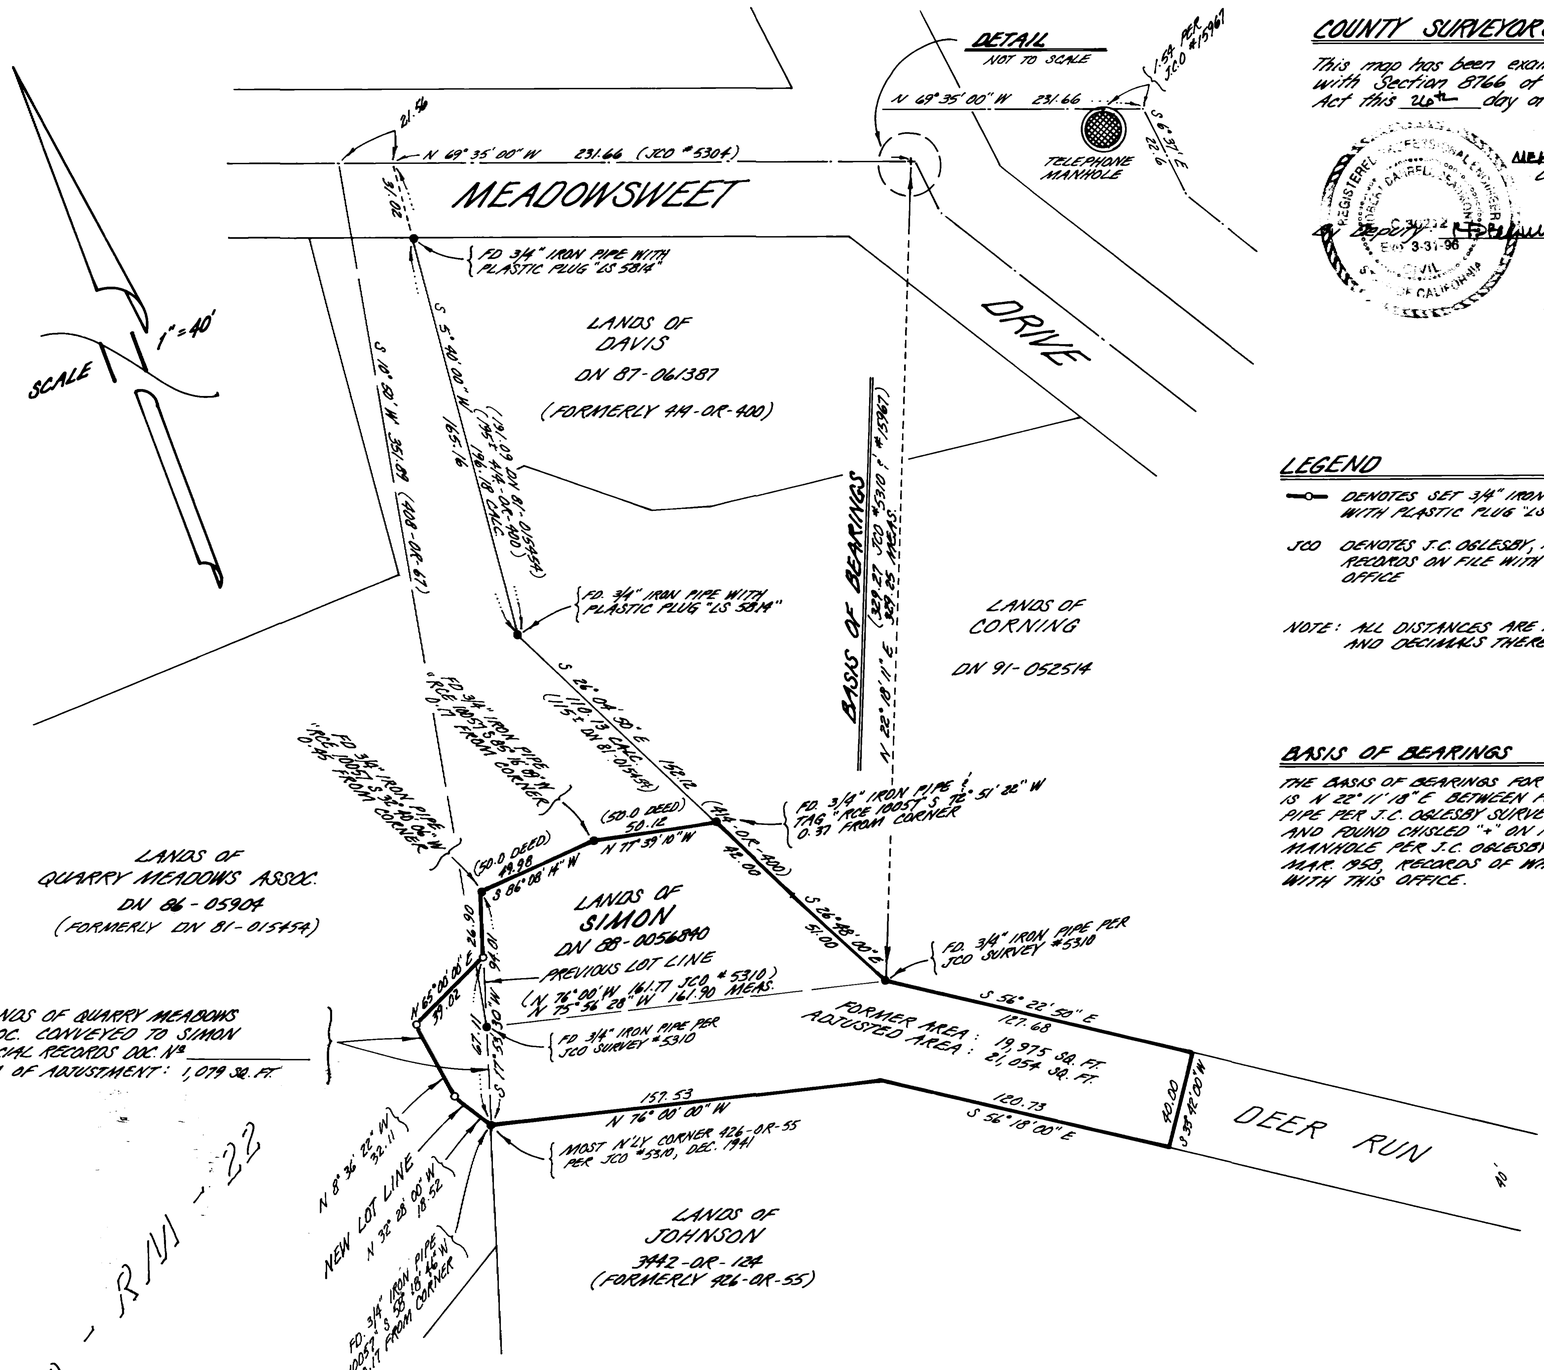

COUNTY SURVEYOR'S STATEMENT

This map has been examined in accordance with Section 8766 of the Land Surveyors Act this 26th day of JUNE 1995.

REGISTERED PROFESSIONAL ENGINEER — CIVIL — CALIFORNIA — C 31232 — EXP 3-31-96

MEHDI MAHDAVI
County Surveyor

By Deputy: _____

LICENSED LAND SURVEYOR — WILLIAM E. SCHROEDER — EXP 6/30/96 — NO 5814 — STATE OF CALIFORNIA

SURVEYOR'S STATEMENT

This map correctly represents a survey made by me or under my direction in conformance with the requirements of the Land Surveyors Act at the request of J. SOLD in February 1995.

Signed: William Schroeder

William Schroeder ~ LS 5814

RECORDER'S STATEMENT

Filed this 18th day of September 1995 at 11:20 A.M. in Book 39 of Surveys of Page 08 at the request of: Marin County Public Works Dept.

Serial No: 96-44100 Fee: $7.00

Jean C. Thayer
County Recorder

By Deputy: Karen Small

LEGEND

- DENOTES SET 3/4" IRON PIPE WITH PLASTIC PLUG "LS 5814"

JCO DENOTES J.C. OGLESBY, RE 3230, RECORDS ON FILE WITH THIS OFFICE

NOTE: ALL DISTANCES ARE IN FEET AND DECIMALS THEREOF.

BASIS OF BEARINGS

THE BASIS OF BEARINGS FOR THIS SURVEY IS N 22° 11' 18" E BETWEEN FOUND 3/4" IRON PIPE PER J.C. OGLESBY SURVEY #5310, DEC. 1941, AND FOUND CHISLED "+" ON RIM OF TELEPHONE MANHOLE PER J.C. OGLESBY SURVEY #15967, MAR. 1958, RECORDS OF WHICH ARE ON FILE WITH THIS OFFICE.

RECORD OF SURVEY
LOT LINE ADJUSTMENT

BETWEEN THE LANDS OF SIMON
AS DESCRIBED IN
DOCUMENT No 88-056840
MARIN COUNTY RECORDS
AND LANDS OF
QUARRY MEADOWS ASSOCIATION
AS DESCRIBED IN
DOCUMENT No 86-05904
MARIN COUNTY RECORDS
CORTE MADERA

MARIN COUNTY — CALIFORNIA
FEBRUARY 1995 — SURVEY No S-772

PREPARED BY
WILLIAM SCHROEDER & ASSOC.
617 WAKEROBIN LN.
SAN RAFAEL — CALIFORNIA
APN 25-181-34 & 25-290-37 — SHEET 1 OF 1

CAM # 7732