SURVEYOR'S STATEMENT

This map correctly represents a survey made by me or under my direction in conformance with the requirements of the Land Surveyors Act at the request of RANDY & JACKIE SARTI in JUNE 1995.

Signed: William Schroeder

William Schroeder ~ LS. 5814

LICENSED LAND SURVEYOR
WILLIAM E. SCHROEDER
EXP 6/30/96
NO 5814
STATE OF CALIFORNIA

COUNTY SURVEYOR'S STATEMENT

This map has been examined in accordance with Section 8766 of the Land Surveyors Act this 29th day of NOVEMBER 1995.

REGISTERED PROFESSIONAL ENGINEER
ERNEST DARRELL BEAUSOLEIL
No. 35018
CIVIL
STATE OF CALIFORNIA

MEHDI MAJID-SADJADI
County Surveyor

By Deputy:

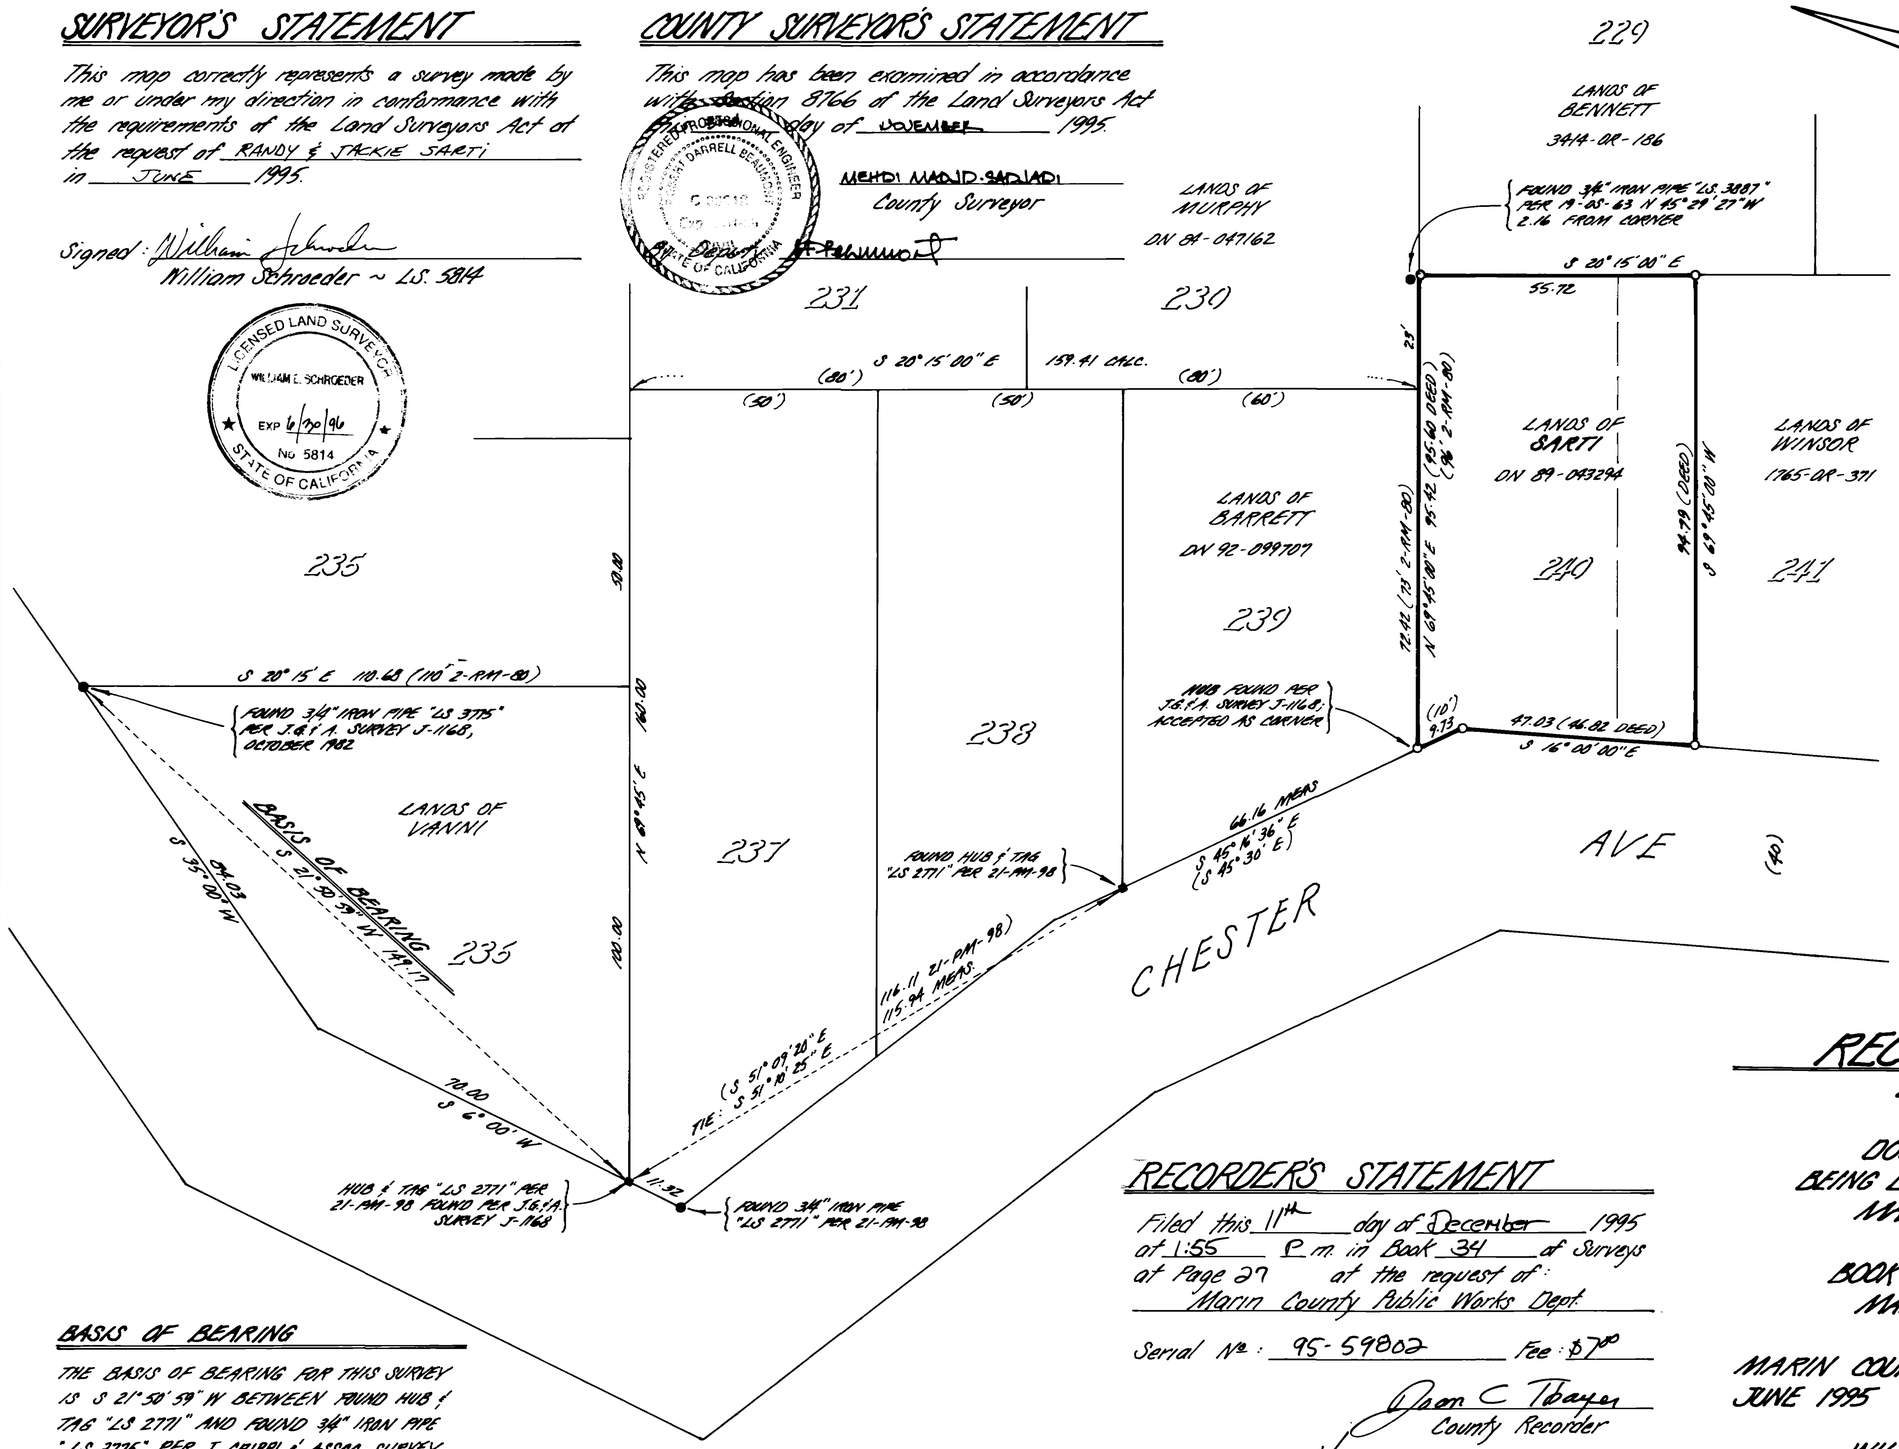

1" = 20'

SCALE

LEGEND

- DENOTES SET 3/4" IRON PIPE WITH PLASTIC PLUG "LS 5814"

J.G.&A. DENOTES JOSEPH GRIPPI & ASSOC.

ALL DISTANCES ARE IN FEET AND DECIMALS THEREOF.

BASIS OF BEARING

THE BASIS OF BEARING FOR THIS SURVEY IS S 21° 50' 59" W IN BETWEEN FOUND HUB & TAG "LS 2771" AND FOUND 3/4" IRON PIPE "LS 3775" PER J. GRIPPI & ASSOC. SURVEY J-1168 FOR S. VANNI IN OCT. 1982, NOTES OF WHICH ARE ON FILE WITH THIS OFFICE.

RECORDER'S STATEMENT

Filed this 11th day of December 1995 at 1:55 P.m. in Book 34 of Surveys at Page 27 at the request of: Marin County Public Works Dept.

Serial No.: 95-59802 Fee: $7.00

Jean C Thayer
County Recorder

By Deputy:

RECORD OF SURVEY

LANDS OF SARTI

AS DESCRIBED IN

DOCUMENT No 89-043294

BEING LOT 240 & PORTION LOT 241

MAP OF RIDGEWAY PARK

AS RECORDED IN

BOOK 2 OF MAPS AT PAGE 80

MARIN COUNTY RECORDS

TOWN OF FAIRFAX

MARIN COUNTY CALIFORNIA

JUNE 1995 SURVEY No S-883

PREPARED BY

WILLIAM SCHROEDER & ASSOC.

617 WAKEROBIN LN.

SAN RAFAEL CALIFORNIA

APN 1-192-14 SHEET 1 OF 1

CAN # 7759