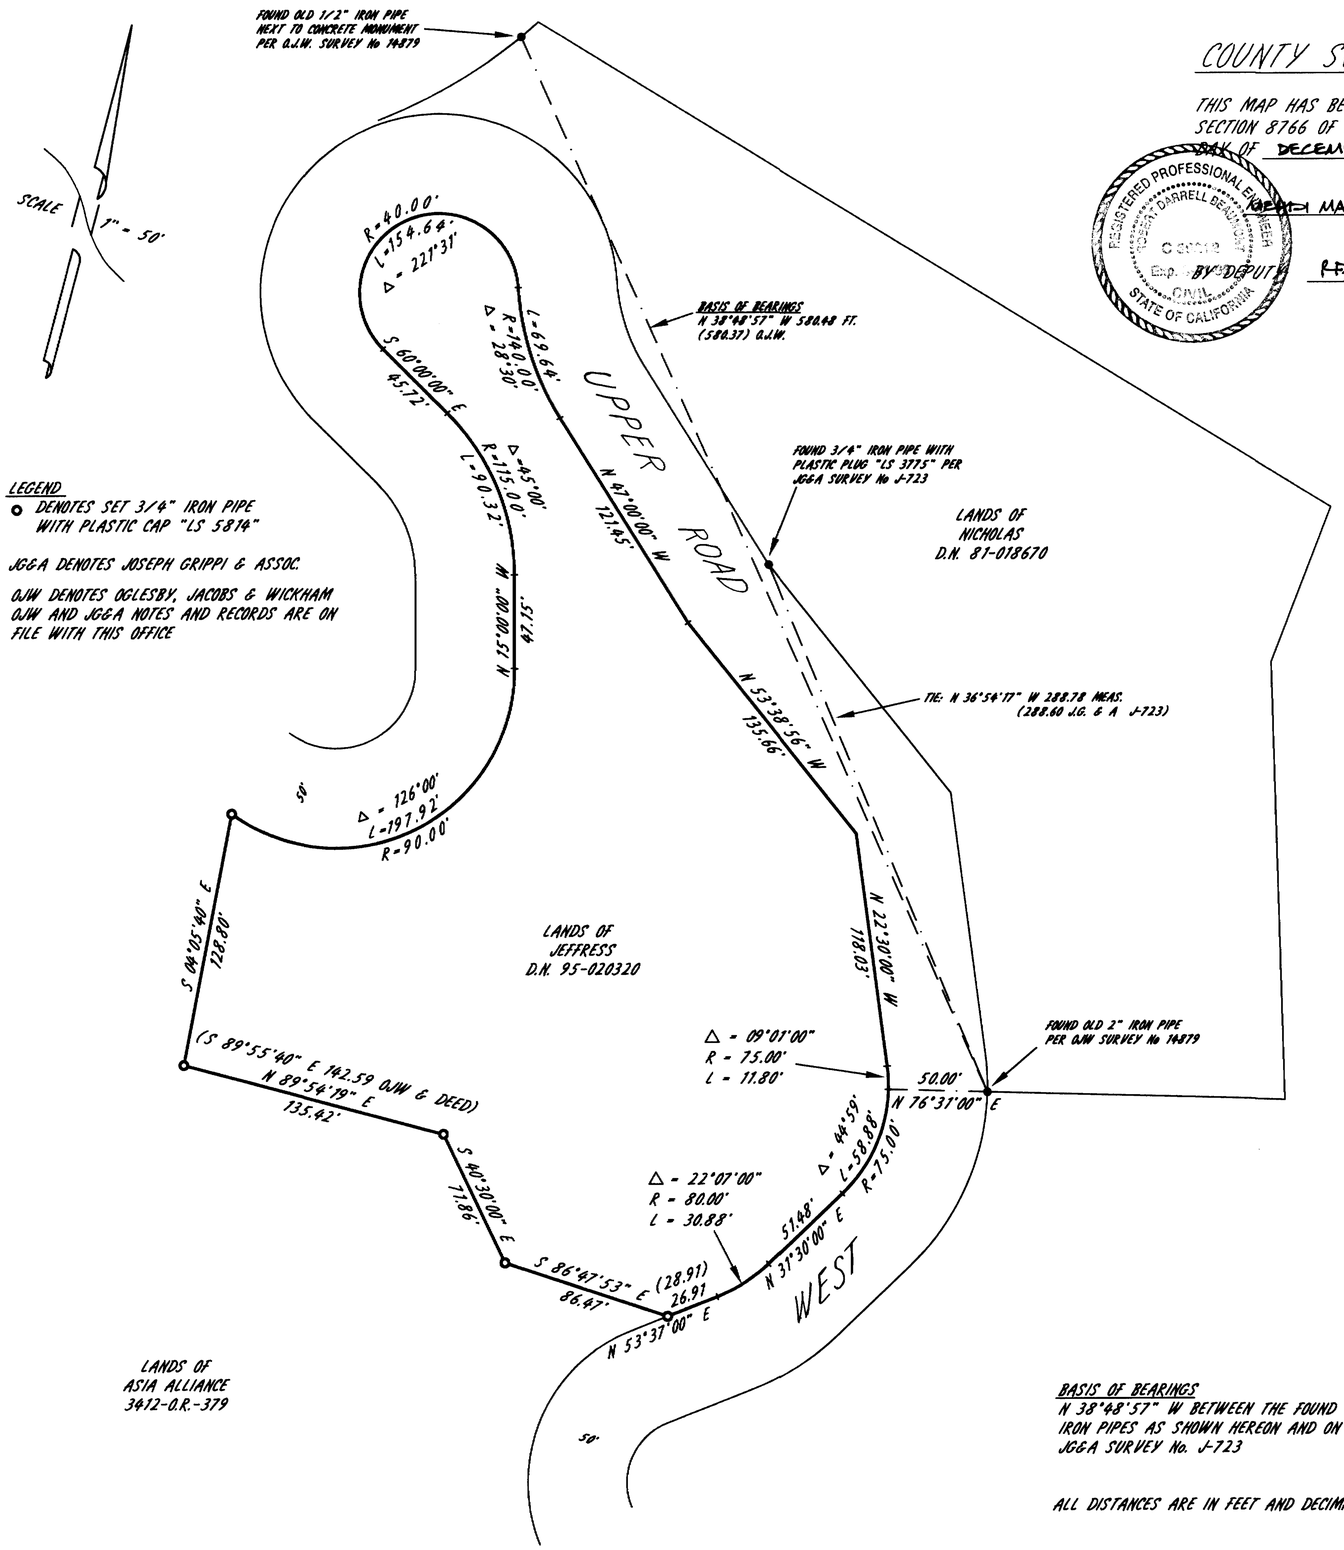


LEGEND

○ DENOTES SET 3/4" IRON PIPE WITH PLASTIC CAP "LS 5814"

JG&A DENOTES JOSEPH GRIPPI & ASSOC.

OJW DENOTES OGLESBY, JACOBS & WICKHAM
OJW AND JG&A NOTES AND RECORDS ARE ON FILE WITH THIS OFFICE

## COUNTY SURVEYORS STATEMENT

THIS MAP HAS BEEN EXAMINED IN ACCORDANCE WITH SECTION 8766 OF THE LAND SURVEYOR'S ACT THIS 18th DAY OF DECEMBER 1995.

REGISTERED PROFESSIONAL ENGINEER ROBERT DARRELL BEAUMONT ... Exp. ... CIVIL STATE OF CALIFORNIA

ROBERT MARIO - SARDAD!
COUNTY SURVEYOR

BY DEPUTY

## SURVEYORS STATEMENT

THIS MAP CORRECTLY REPRESENTS A SURVEY MADE BY ME OR UNDER MY DIRECTION IN CONFORMANCE WITH REQUIREMENTS OF THE LAND SURVEYORS ACT AT THE REQUEST OF CARL RIZNIK IN APRIL 1995

SIGNED William Schroeder
WILLIAM SCHROEDER - L.S. 5814

LICENSED LAND SURVEYOR WILLIAM E. SCHROEDER EXP. 6/30/96 No. 5814 STATE OF CALIFORNIA

## RECORDERS STATEMENT

FILED THIS 12th DAY OF February 1996 AT 2:35 P M IN BOOK 34 OF SURVEYS AT PAGE 43 AT THE REQUEST OF : MARIN COUNTY PUBLIC WORKS DEPT.
SERIAL NO. 96-006704 FEE: 7.00

Joan C. Thayer
COUNTY RECORDER
BY DEPUTY: Andrea D. Ralf

BASIS OF BEARINGS
N 38°48'57" W BETWEEN THE FOUND IRON PIPES AS SHOWN HEREON AND ON JG&A SURVEY No. J-723

ALL DISTANCES ARE IN FEET AND DECIMALS THEREOF.

# RECORD OF SURVEY

LANDS OF JEFFRESS
AS DESCRIBED IN
DOCUMENT No. 95-020320
MARIN COUNTY RECORDS
TOWN OF ROSS
MARIN COUNTY CALIFORNIA
APRIL 1995 SURVEY No. S-816

PREPARED BY
WILLIAM SCHROEDER & ASSOCIATES
617 WAKEROBIN LANE
SAN RAFAEL CALIFORNIA

APN# 73-321-03 SHEET 1 OF 1

can# 1782