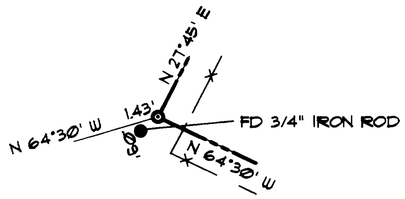

DETAIL 1
N.T.S.

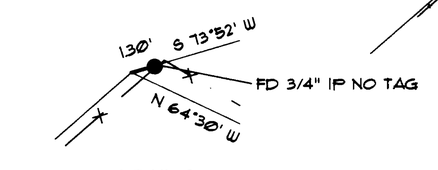

DETAIL 2
N.T.S.

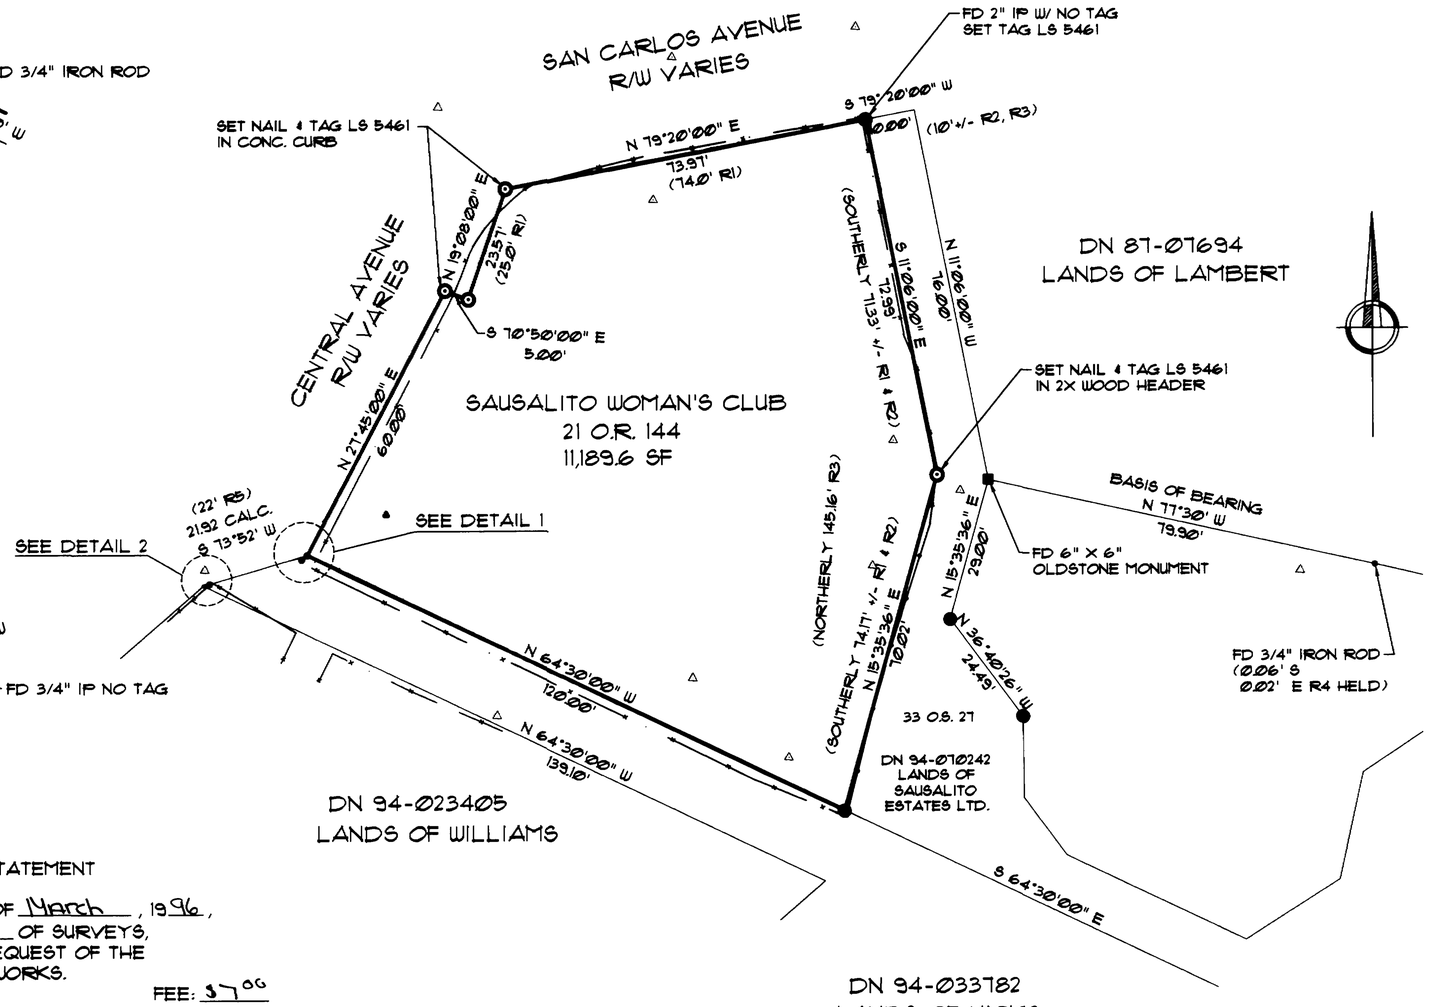

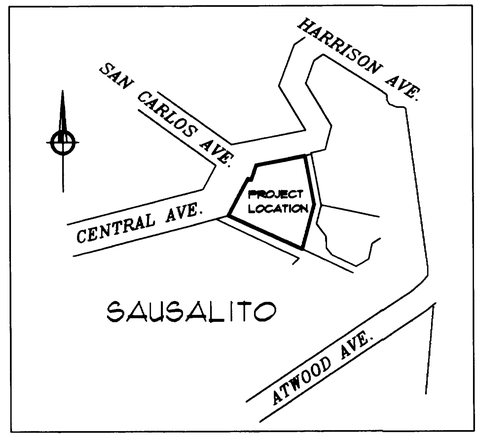

LOCATION MAP
NTS

LEGEND

- ⊙ SET 3/4" IP W/TAG LS 5461 OR AS SHOWN
- ● FOUND 3/4" IRON PIPE W/ PLASTIC CAP R.C.E. 18221 OR AS SHOWN
- FENCE LINE (WOOD)
- FENCE LINE (WIRE)
- △ CONTROL POINTS

ALL DISTANCES ARE IN FEET AND DECIMALS THEREOF.

R1	DEED 21 OR 144
R2	3 OS 83
R3	DN 94-070242
R4	33 RS 27
R5	DN 94-033782

COUNTY RECORDER'S STATEMENT

FILED THIS 13th DAY OF March, 1996,
AT 12:10 P.M., IN BOOK 34 OF SURVEYS,
AT PAGE 46, AT THE REQUEST OF THE
MARIN COUNTY PUBLIC WORKS.
SERIAL NO. 96-12682 FEE: $7.00

Joan C Thayer
COUNTY RECORDER

Karen Small
DEPUTY

COUNTY SURVEYOR'S STATEMENT

THIS MAP HAS BEEN EXAMINED IN ACCORDANCE WITH SECTION 8766 OF THE LAND SURVEYORS ACT THIS 5th DAY OF FEBRUARY, 1996.

MEHDI MADJD-SADJADI
MEHDI MADJD-SADJADI, COUNTY SURVEYOR
MARIN COUNTY, CALIFORNIA

R Drummond
DEPUTY

REGISTERED PROFESSIONAL ENGINEER
ROBERT DARRELL BEAUMONT
C 30212
Exp. 6-31-98
CIVIL
STATE OF CALIFORNIA

BASIS OF BEARING

BEARING SHOWN AS N 77°30' W 79.90'
BETWEEN OLD STONE MONUMENT AND
FD IRON ROD AS SHOWN ON 33 RS 27.

SURVEYOR'S STATEMENT

THIS MAP CORRECTLY REPRESENTS A SURVEY MADE BY ME OR UNDER MY DIRECTION IN CONFORMANCE WITH THE REQUIREMENTS OF THE LAND SURVEYOR'S ACT AT THE REQUEST OF THE SAULSALITO WOMAN'S CLUB, OCTOBER, 1995.

David W. Keane
DAVID W. KEANE, P.L.S. 5461

LICENSE EXPIRES 9/30/96

LICENSED LAND SURVEYOR
DAVID WILLIAM KEANE
Exp. 9-30-96
5461

RECORD OF SURVEY
LANDS OF SAUSALITO WOMAN'S CLUB
21 O.R. 144

SAUSALITO
MARIN COUNTY CALIFORNIA

SCALE: 1"= 20'

NOVEMBER, 1995

PREPARED BY

BRACKEN & KEANE
Civil Engineers & Land Surveyors
5710 Paradise Drive, Ste. 8
Corte Madera, CA 94925
tel: (415) 927-8801 fax: (415) 927-8803

SHEET 1 OF 1

AP NO. 65-202-15

CAN # 7790