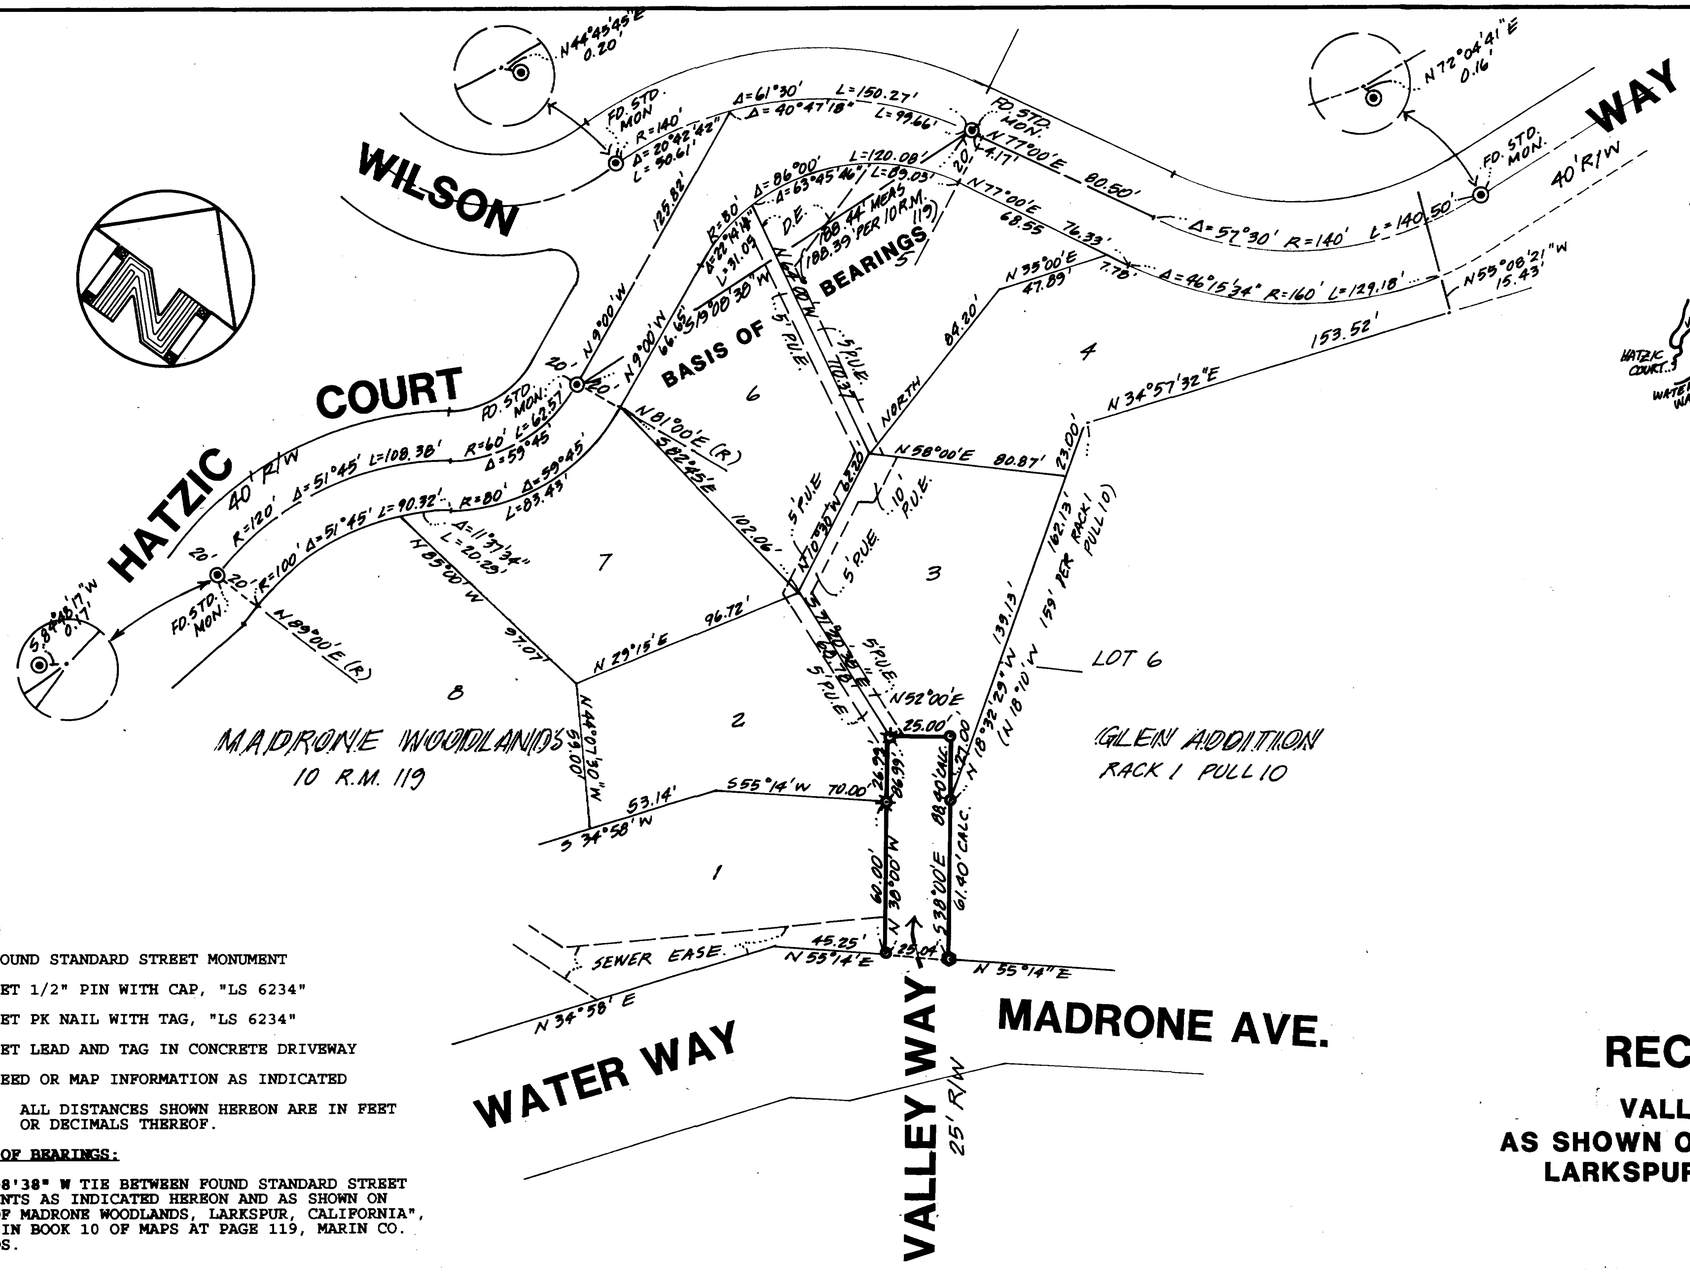

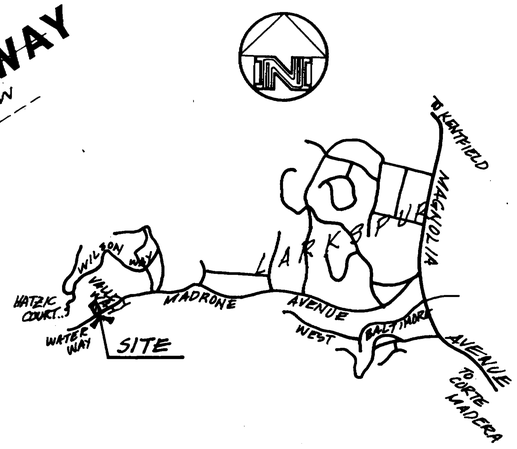

VICINITY MAP
N.T.S.

LEGEND

- ⊙ FOUND STANDARD STREET MONUMENT
- ⊙ SET 1/2" PIN WITH CAP, "LS 6234"
- ⊙ SET PK NAIL WITH TAG, "LS 6234"
- ☼ SET LEAD AND TAG IN CONCRETE DRIVEWAY
- ( ) DEED OR MAP INFORMATION AS INDICATED

NOTES: ALL DISTANCES SHOWN HEREON ARE IN FEET OR DECIMALS THEREOF.

BASIS OF BEARINGS:

S 19°08'38" W TIE BETWEEN FOUND STANDARD STREET MONUMENTS AS INDICATED HEREON AND AS SHOWN ON "MAP OF MADRONE WOODLANDS, LARKSPUR, CALIFORNIA", FILED IN BOOK 10 OF MAPS AT PAGE 119, MARIN CO. RECORDS.

RECORD OF SURVEY

VALLEY WAY RIGHT OF WAY
AS SHOWN ON RACK 1 PULL 10 & 10 RM 119
LARKSPUR, MARIN COUNTY, CALIFORNIA

ASSESSOR'S BK. 21-02 & 21-27

SURVEYOR'S STATEMENT

THIS MAP CORRECTLY REPRESENTS A SURVEY MADE BY ME OR UNDER MY DIRECTION IN CONFORMANCE WITH THE REQUIREMENTS OF THE LAND SURVEYOR'S ACT AT THE REQUEST OF THE CITY OF LARKSPUR IN SEPTEMBER 1996.

Bob Walling
BOB WALLING, PLS6234, EXP. 3/31/98

REGISTERED LAND SURVEYOR ROBERT A. WALLING No. 6234 EXP. 3/31/98 STATE OF CALIFORNIA

COUNTY SURVEYOR'S STATEMENT

THIS MAP HAS BEEN EXAMINED IN ACCORDANCE WITH SECTION 8766 OF THE LAND SURVEYOR'S ACT THIS 2nd DAY OF December, 1996.

ANDREW HAND-SAVIADI
COUNTY SURVEYOR

DEPUTY

RECORDER'S STATEMENT

FILED THIS 10th DAY OF December, 1996, AT 11:00 A.M. IN BOOK 35 OF SURVEYS AT PAGE 53, AT THE REQUEST OF MARIN COUNTY PUBLIC WORKS. SERIAL NO. 96-066308 FEE: $7.00

Joan C. Thayer
COUNTY RECORDER

Gloria Shimano
DEPUTY

SEPTEMBER 1996 **SCALE 1":40'**

BOB WALLING TECHNICAL SERVICES
P.O. Box 1346 • Glen Ellen, CA 95442
(707)938-1593 (415)382-1593

JN. 96-43 **SHEET 1 OF 1**

CAN No. 7934