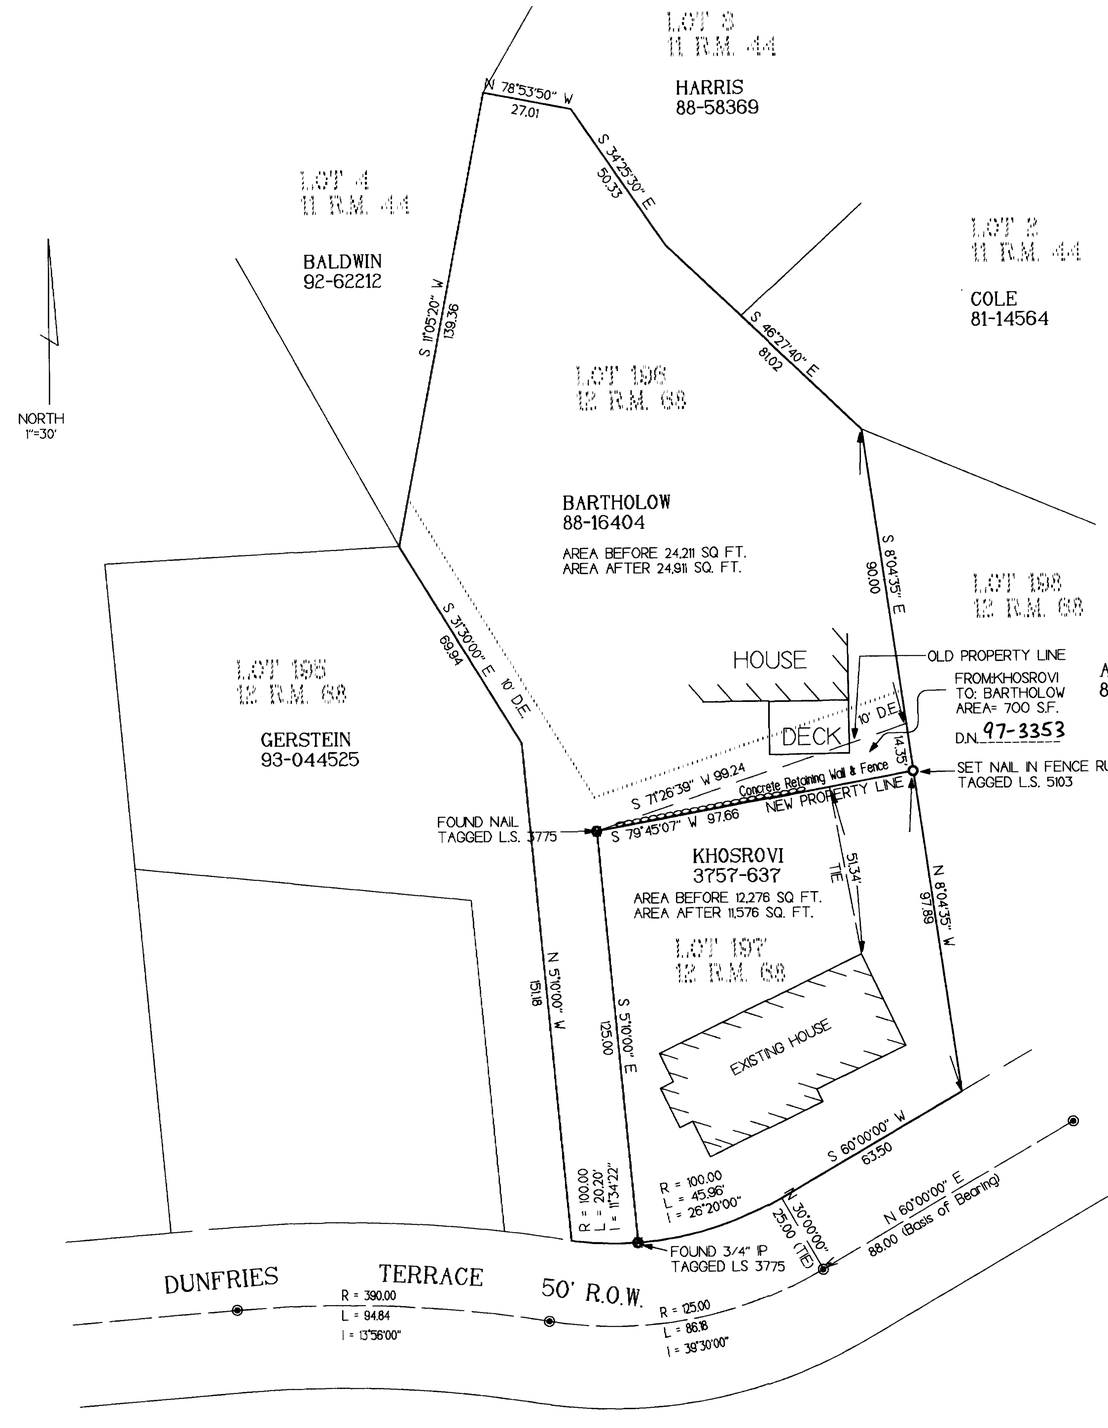

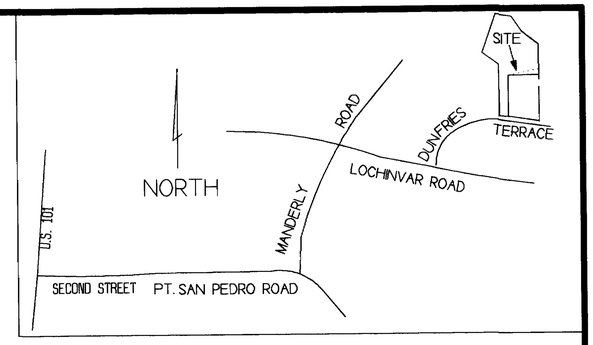

CITY OF SAN RAFAEL
SITE MAP N.T.S.

COUNTY RECORDER'S STATEMENT

FILED THIS 30th DAY OF Jan. 1997 AT 11:05 A.M. IN BOOK 35 OF SURVEYS AT PAGE 84 AT THE REQUEST OF THE COUNTY OF MARIN DEPT. OF PUBLIC WORKS.
SERIAL NO. 97-005013 FEE $7.00

Joan C. Thayer
COUNTY RECORDER

Florence Shimano
BY DEPUTY

LEGEND:
- ⊗ = FOUND POINT AS NOTED.
- ○ = SET NAIL & TAG L.S. 5103
- ◉ = FOUND STANDARD STREET MONUMENTS

COUNTY SURVEYOR'S STATEMENT

NOTE: ALL DISTANCES ARE IN FEET AND DECIMALS THEREOF:

THIS MAP HAS BEEN EXAMINED IN ACCORDANCE WITH SECTION 8766 OF THE LAND SURVEYOR'S ACT THIS 24th DAY OF January 1997.

MEHDI MADJD SADJADI
COUNTY SURVEYOR

R.F. Beaumont
BY DEPUTY

REGISTERED PROFESSIONAL ENGINEER
ROBERT DARRELL BEAUMONT
No. C 30212
Exp. 3-31-2000
CIVIL
STATE OF CALIFORNIA

SURVEYOR'S STATEMENT

THIS MAP CORRECTLY REPRESENTS A SURVEY MADE BY ME OR UNDER MY DIRECTION IN CONFORMANCE WITH THE REQUIREMTNS OF THE LAND SURVEYORS ACT AT THE REQUEST OF MRS. LINDA BARTHOLOW IN MARCH 1994.

SIGNED
DAVID L. CRAMER L.S. 5103
EXPIRES 6-99

LICENSED LAND SURVEYOR
DAVID L. CRAMER
LIC. #5103
STATE OF CALIFORNIA

DAVID L. CRAMER & ASSOCIATES, LAND SURVEYORS
1561 SOUTH NOVATO BLVD. STE C, NOVATO, CA.

RECORD OF SURVEY
LOT LINE ADJUSTMENT
LANDS OF BARTHOLOW
&
LANDS OF KHOSROVI

DN 88-16404 & 3657 OR 637
BEING LOT 196 AND LOT 197
'MAP OF LOCH LOMOND UNIT 8'
BOOK 12 R.M. PAGE 68
SAN RAFAEL MARIN COUNTY CALIFORNIA

SHEET 1 OF 1

BASIS OF BEARING, FOUND MONUMENTS N 60°00'00" E, 88.00', AS SHOWN ON MAP OF LOCH LOMOND UNIT 8, 12 R.M. 58.

A.P. 016-191-11 A.P. 016-191-12

JAN No. 7970