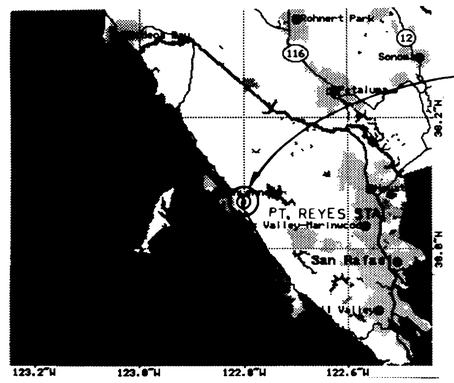

SURVEY LOCATION

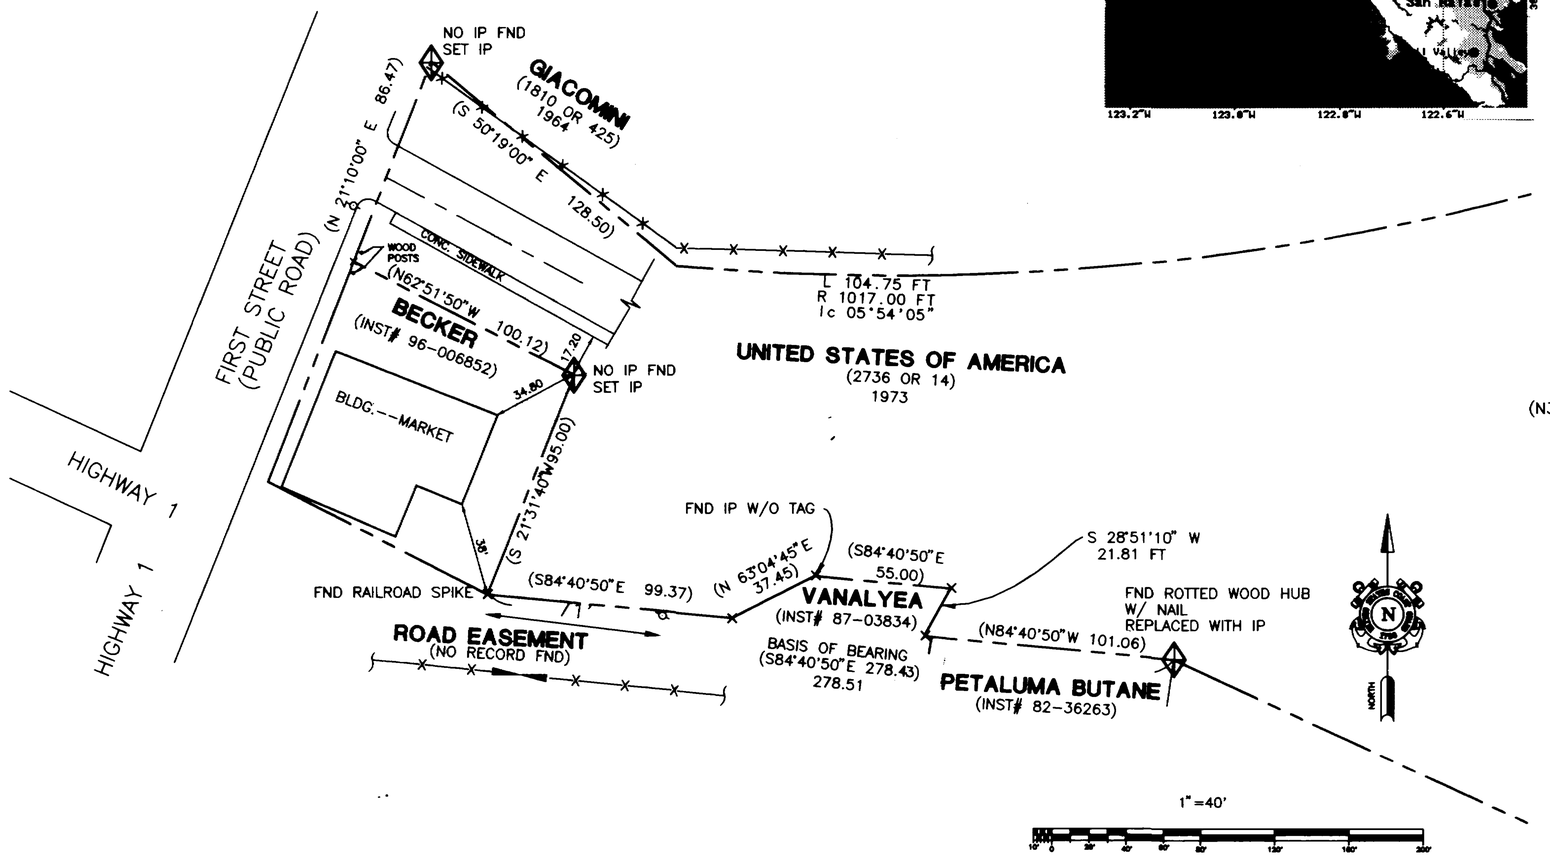

NOTES

1. THIS SURVEY IS A DEPENDANT RESURVEY OF THE SURVEY RECORDED ON PAGE 21 OF BOOK 9 OF SURVEYS, RECORDED ON MAY 20, 1970, DWG E-M86-01 USCG PERFORMED BY HOOL & LOCKETT, SURVEYORS.
2. BASIS OF BEARING IS THE LINE FROM FOUND BOUNDARY MARKER SHOWN: S84°-40'50"E
3. FIELD SURVEY PERFORMED DURING 5-7 OCT AND 1 DEC 1996. BY LT PORTER (CEU OAKLAND) AND MK1 COONS (CAMSPAC).

LEGEND

- × BOUNDARY MARKER FOUND, 3/4" IP WITH BRASS TAG, UNLESS NOTED OTHERWISE.
- ◆ SET 1" IRON PIPE, REDWOOD PLUG, WITH BRASS TAG LS7112, PER RECORD DATA
- ---- PARCEL BOUNDARY
- —×— EXISTING FENCE
- —○— POWER POLE

(N35°40'30"W 50.00) RECORD DATA PER BK 9 SURVEYS PG 21

RECORD OF SURVEY

BEING A PORTION OF RANCHO NICASIO,
MARIN COUNTY, CALIFORNIA

COUNTY SURVEYOR'S STATEMENT

THIS MAP HAS BEEN EXAMINED IN ACCORDANCE WITH SECTION 8766 OF THE LAND SURVEYORS ACT THIS 3rd DAY OF FEB. 19 97

COUNTY SURVEYOR

BY DEPUTY

REGISTERED PROFESSIONAL ENGINEER ROBERT DARRELL BEAUMONT No. C 30212 Exp. 3-31-2000 CIVIL STATE OF CALIFORNIA

SURVEYOR'S STATEMENT

THIS MAP CORRECTLY REPRESENTS A SURVEY MADE BY ME OR UNDER MY DIRECTION IN CONFORMANCE WITH THE REQUIREMENTS OF THE LAND SURVEYOR'S ACT AT THE REQUEST OF THE UNITED STATES COAST GUARD.

BRAD PORTER, LT USCGR
LICENSED SURVEYOR, CALIF #7112

LICENSED LAND SURVEYOR BRADFORD A. PORTER Exp. 12-31-99 No. L 7112 STATE OF CALIFORNIA

RECORDER'S STATEMENT

FILED THIS 10th DAY OF Feb. 19 97
AT 1:30 P.M IN BOOK 35 OF SURVEYS
AT PAGE 90 AT THE REQUEST OF D.P.W.
SERIAL NO. 97-006890 FEE 8

COUNTY RECORDER

BY DEPUTY

REV.	DATE	APPR.	DESCRIPTION	BY

DESIGNED BAP
DRAWN BAP
EDITED
CHECKED
REVIEWED BY:
PROJECT ENGINEER
REVIEWED BY:
BRANCH CHIEF
REVIEWED BY:
TECHNICAL DIRECTOR

U.S. COAST GUARD OAKLAND, CA
CIVIL ENGINEERING UNIT

RECORD OF SURVEY
CAMSPAC HOUSING
POINT REYES STATION CALIFORNIA

CIVIL
SURVEY

APPROVED: R J Kovalchek 1/29/97
DIV. CHIEF ~~COMMANDING OFFICER, CEU~~ DATE

DISCIPLINE/SHT NO 1

DRAWING NUMBER C1

A.P.# 119-236-10

SCALE: 1"=40' SHEET 1 OF 1

PLOTTING SCALE: 1:480

CAN No. 7978