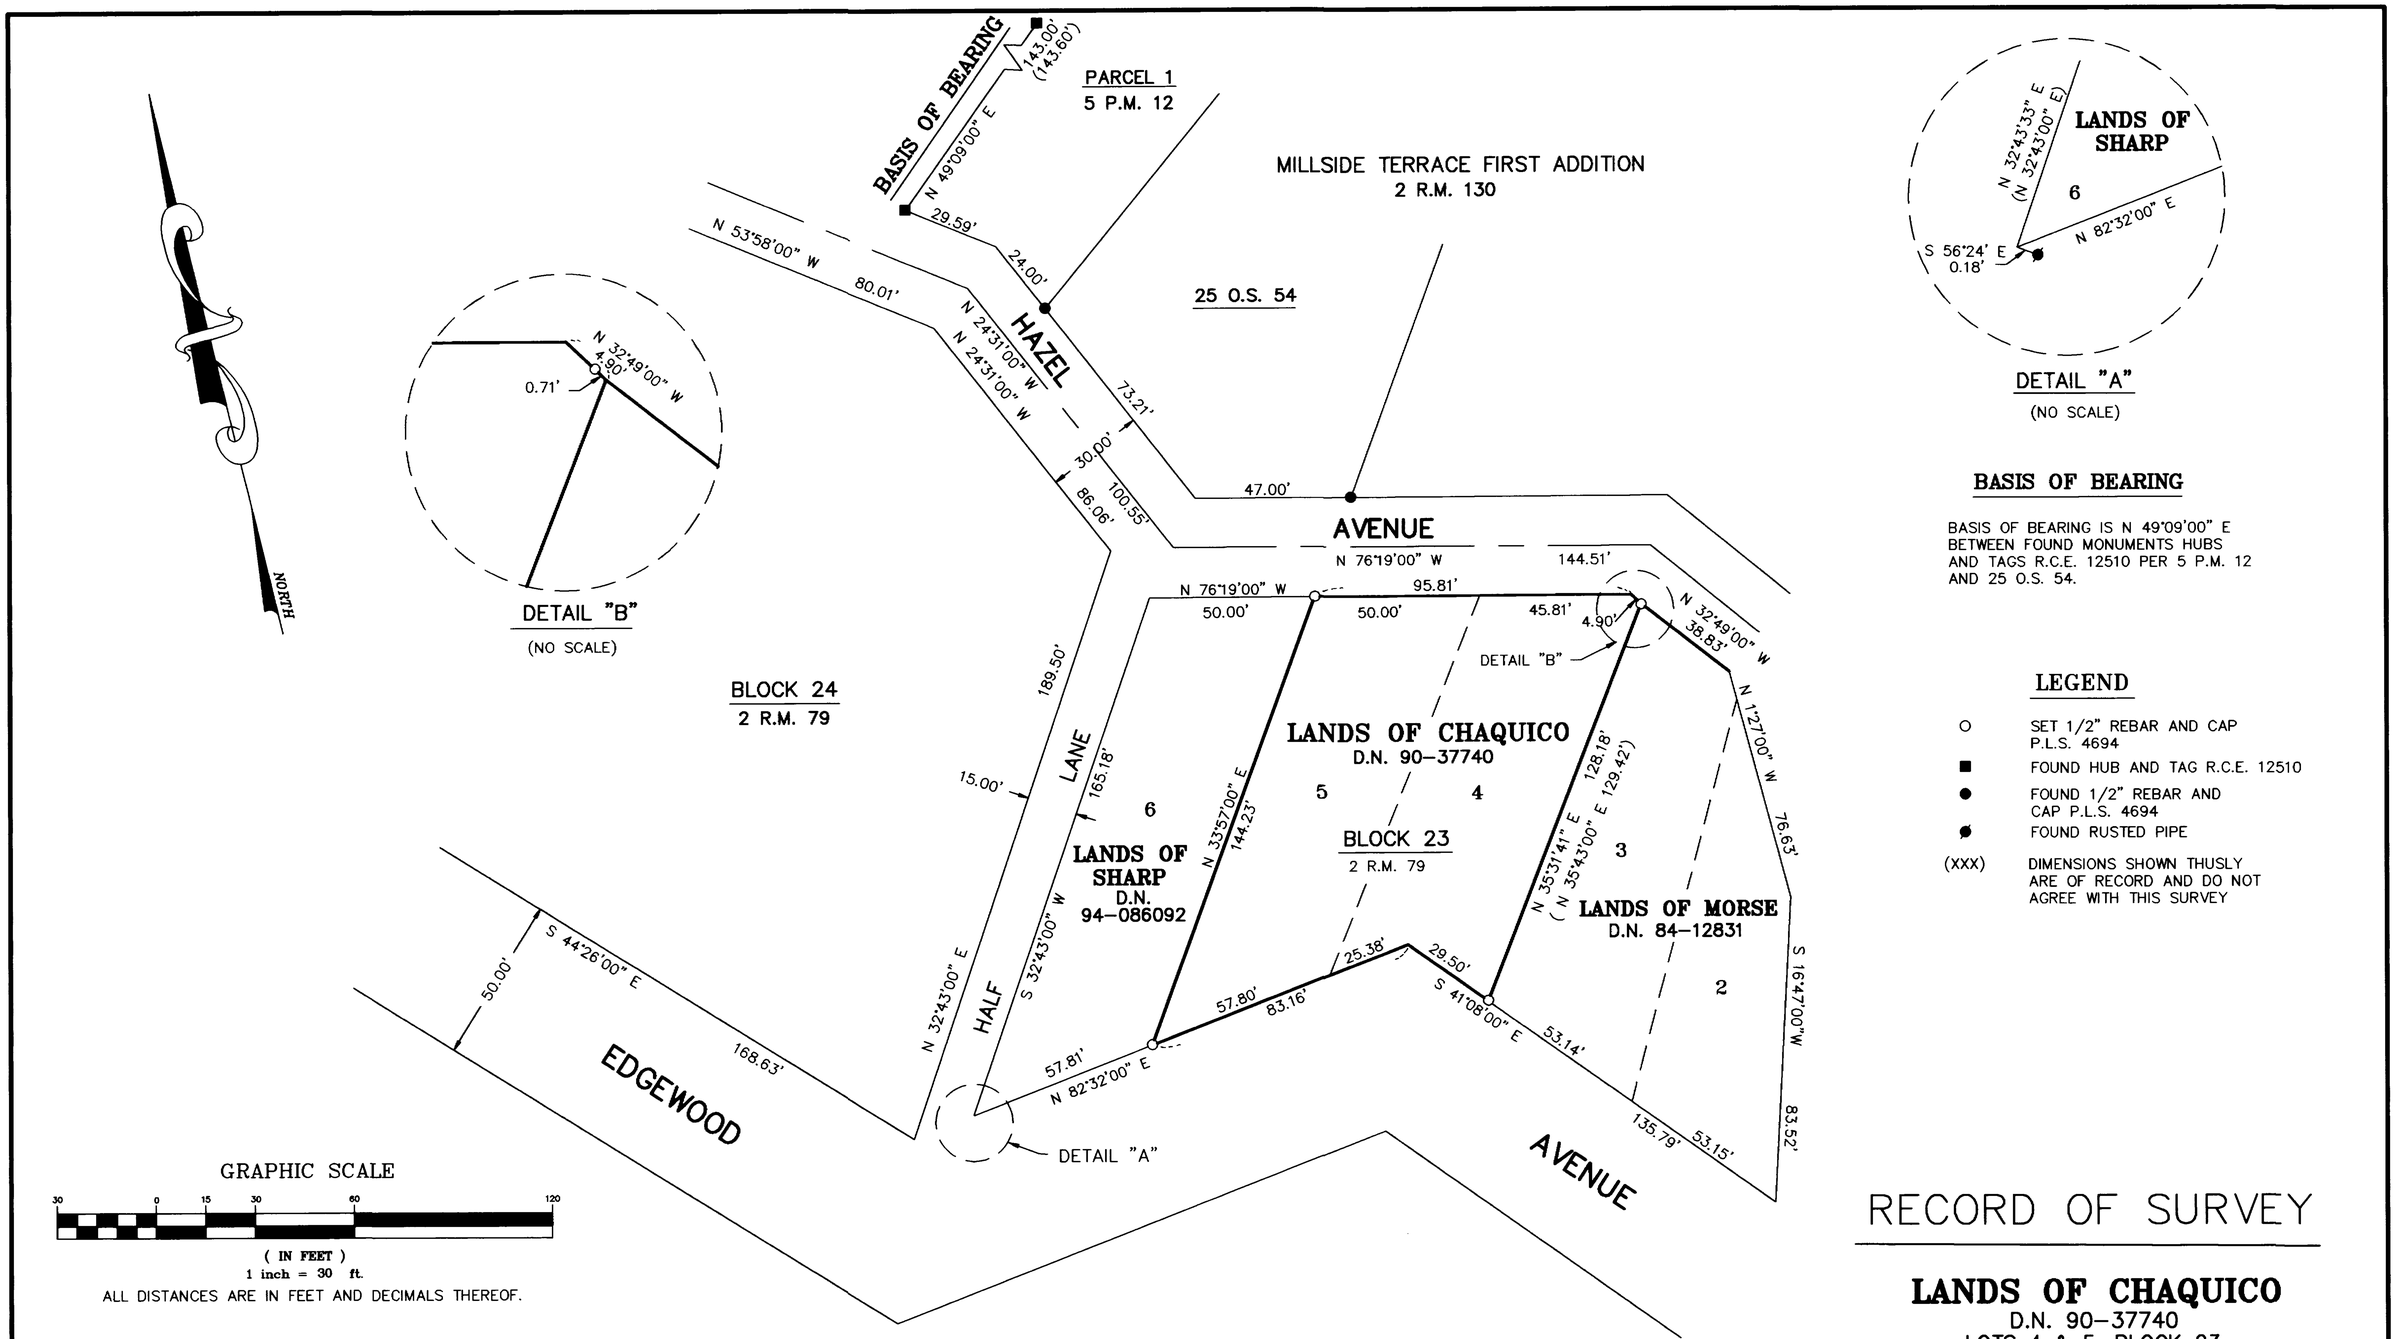

BASIS OF BEARING

BASIS OF BEARING IS N 49°09'00" E BETWEEN FOUND MONUMENTS HUBS AND TAGS R.C.E. 12510 PER 5 P.M. 12 AND 25 O.S. 54.

LEGEND

○	SET 1/2" REBAR AND CAP P.L.S. 4694
■	FOUND HUB AND TAG R.C.E. 12510
●	FOUND 1/2" REBAR AND CAP P.L.S. 4694
⚲	FOUND RUSTED PIPE
(XXX)	DIMENSIONS SHOWN THUSLY ARE OF RECORD AND DO NOT AGREE WITH THIS SURVEY

GRAPHIC SCALE

30 0 15 30 60 120

(IN FEET)
1 inch = 30 ft.

ALL DISTANCES ARE IN FEET AND DECIMALS THEREOF.

RECORD OF SURVEY

LANDS OF CHAQUICO

D.N. 90-37740
LOTS 4 & 5, BLOCK 23
ZEUS TRACT
2 R.M. 79

MILL VALLEY MARIN COUNTY CALIFORNIA

SURVEYOR'S STATEMENT

THIS MAP CORRECTLY REPRESENTS A SURVEY MADE BY ME OR UNDER MY DIRECTION IN CONFORMANCE WITH THE REQUIREMENTS OF THE LAND SURVEYOR'S ACT AT THE REQUEST OF MR. CRAIG CHAQUICO IN AUGUST 18, 1996

LICENSED LAND SURVEYOR LAWRENCE P. DOYLE No. 4694 STATE OF CALIFORNIA

Lawrence P. Doyle

LAWRENCE P. DOYLE L.S. 4694
EXP. 9/30/99

COUNTY SURVEYOR'S STATEMENT

THIS MAP HAS BEEN EXAMINED IN ACCORDANCE WITH SECTION 8766 OF THE LAND SURVEYORS ACT THIS 10th DAY OF FEB. 1997

MEHDI MAHID-SADIADI
COUNTY SURVEYOR

R. Beaumont
BY DEPUTY

REGISTERED PROFESSIONAL ENGINEER ROBERT DARRELL BEAUMONT No. C 30212 Exp. 3-31-2000 CIVIL STATE OF CALIFORNIA

RECORDER'S STATEMENT

FILED THIS 18th DAY OF FEB. 1997
AT 2:15 P M IN BOOK 35 OF SURVEYS
AT PAGE 94 AT THE REQUEST OF THE
COUNTY OF MARIN DEPT. OF PUBLIC WORKS
SERIAL NO. 97-0079773 FEE $7.00

Joan C. Thayer
COUNTY RECORDER

Yvonne Shimano
BY DEPUTY

LAWRENCE P. DOYLE
LAND SURVEYOR/CIVIL ENGINEER
P.O. BOX 1609 MILL VALLEY, CA 94942 (415) 388-9585
MILL VALLEY MARIN COUNTY CALIFORNIA

DATE 8/18/96 A.P. 28-125-03
SCALE: 1"=30' SHEET 1 OF 1 JOB NO. 157-95

CAN No. 7983