99

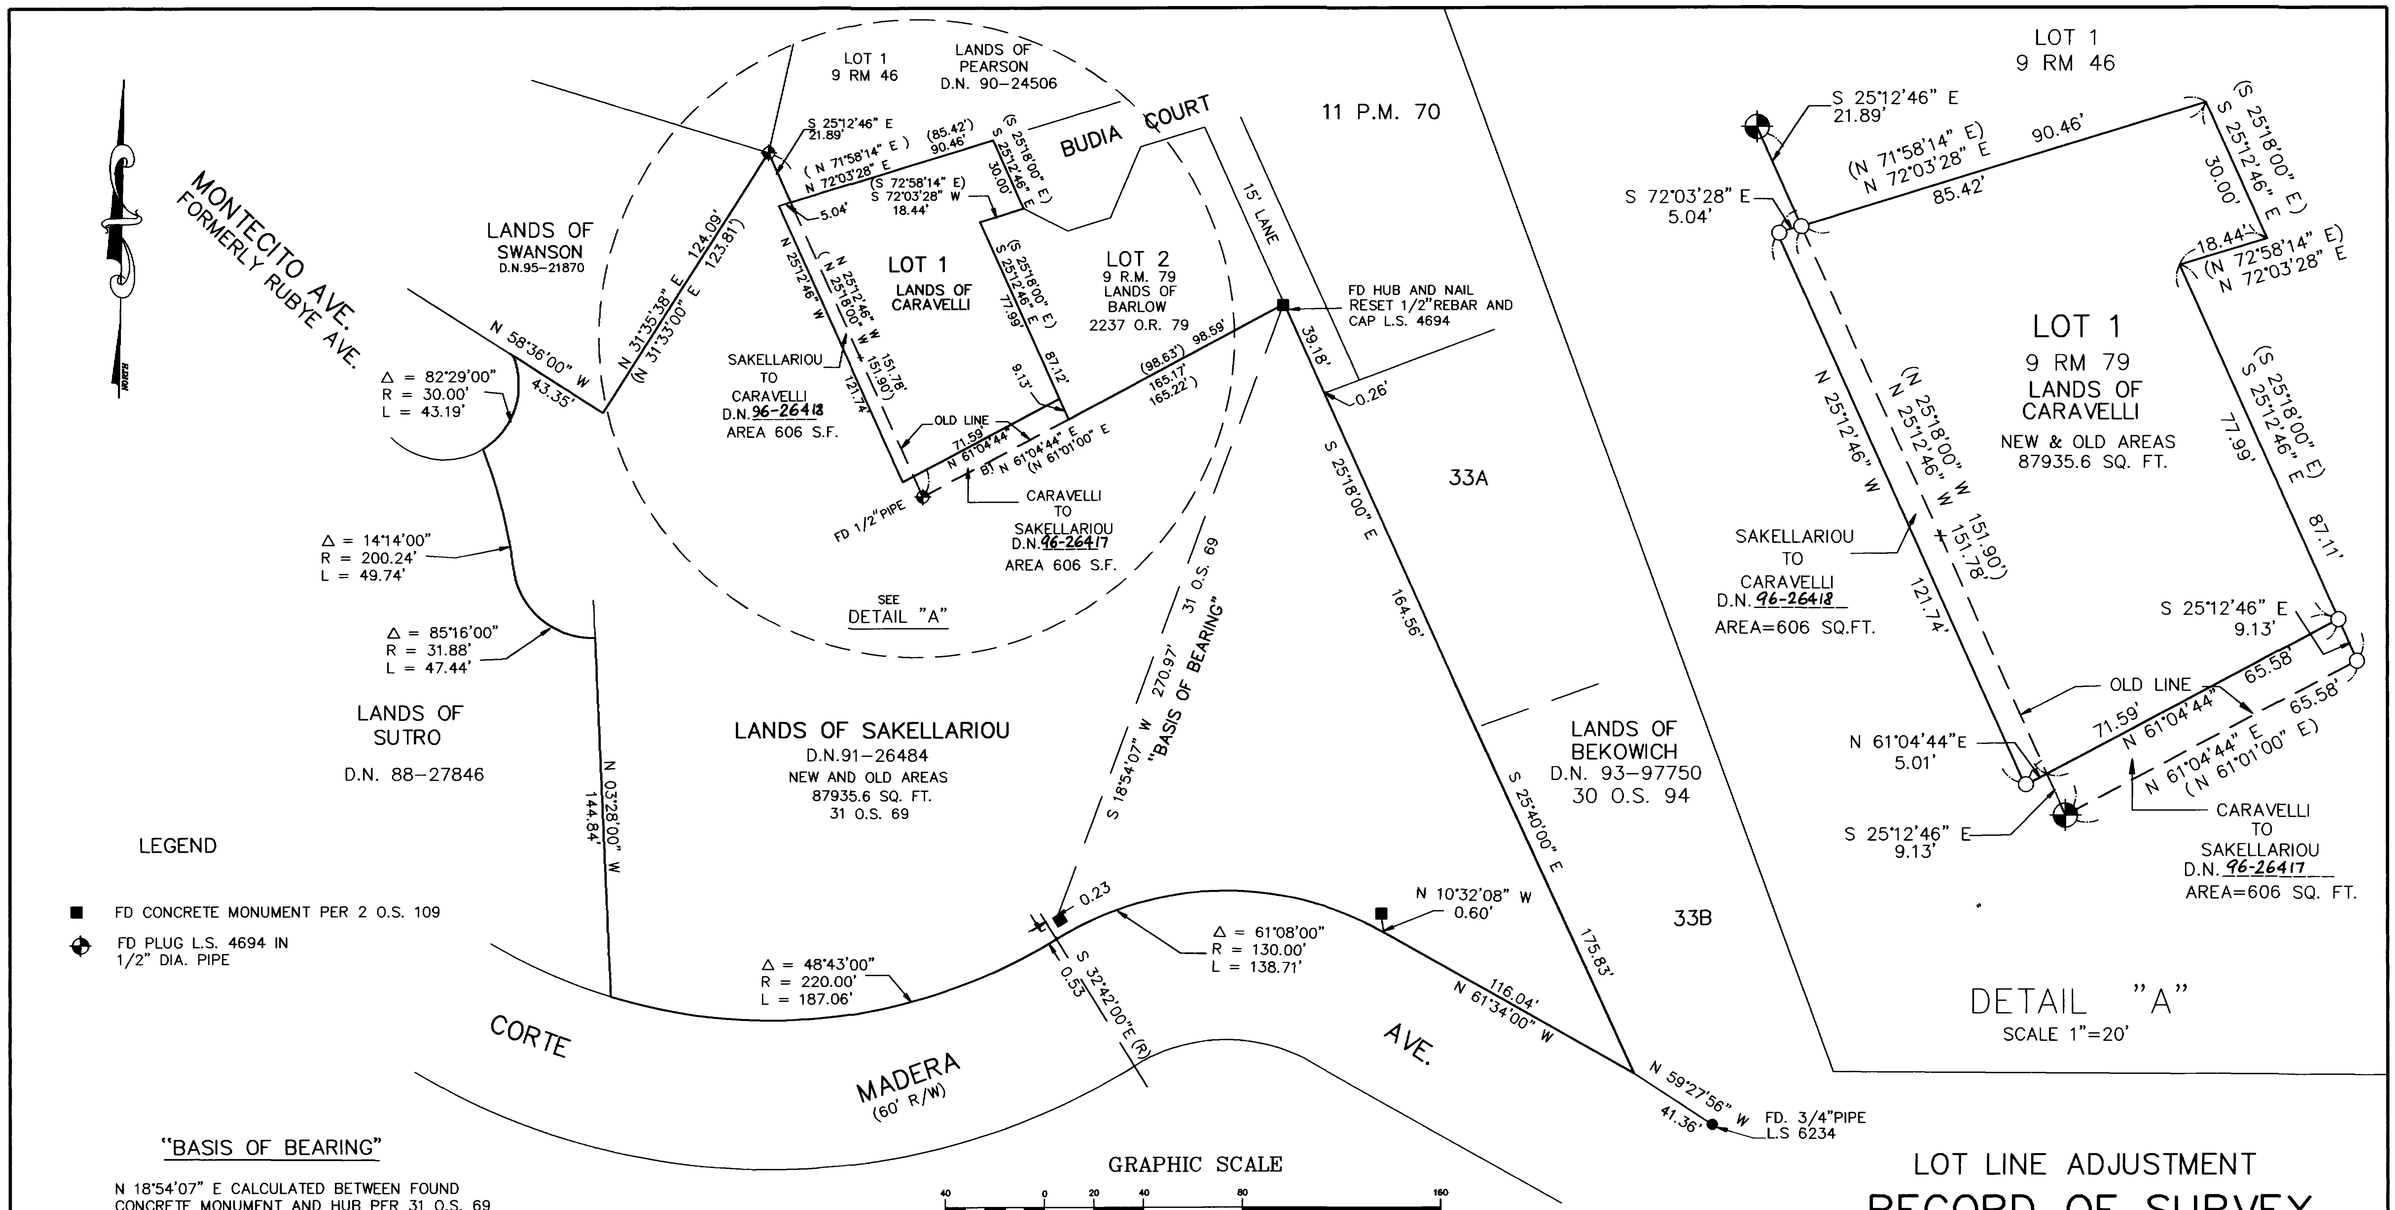

"BASIS OF BEARING"

N 18°54'07" E CALCULATED BETWEEN FOUND CONCRETE MONUMENT AND HUB PER 31 O.S. 69

GRAPHIC SCALE

40 0 20 40 80 160

(IN FEET)
1 inch = 40 ft.

ALL DISTANCES ARE IN FEET AND DECIMALS THEREOF.

SURVEYOR'S STATEMENT

THIS MAP CORRECTLY REPRESENTS A SURVEY MADE BY ME OR UNDER MY DIRECTION IN CONFORMANCE WITH THE REQUIREMENTS OF THE LAND SURVEYOR'S ACT AT THE REQUEST OF PAUL LEVESQUE ON OCT.9, 1995

Lawrence P. Doyle

LAWRENCE P. DOYLE
L.S. 4694
EXP. 9/30/99

LICENSED LAND SURVEYOR LAWRENCE P. DOYLE No. 4694 STATE OF CALIFORNIA

COUNTY SURVEYOR'S STATEMENT

THIS MAP HAS BEEN EXAMINED IN ACCORDANCE WITH SECTION 8766 OF THE LAND SURVEYORS ACT THIS 27th DAY OF January 1997

MEHDI MADJIDI
COUNTY SURVEYOR

BY DEPUTY

REGISTERED PROFESSIONAL ENGINEER ROBERT LEROY BEAUMONT C 30212 Exp. 3-31-98 CIVIL STATE OF CALIFORNIA

RECORDER'S STATEMENT

FILED THIS 28th DAY OF Feb. 1997
AT 11:20 AM IN BOOK 55 OF SURVEYS
AT PAGE 99 AT THE REQUEST OF THE
COUNTY OF MARIN PUBLIC WORKS
SERIAL NO. 97-009906 FEE $7.00

Joan C. Thayer
COUNTY RECORDER

Bounce Shimada
BY DEPUTY

LOT LINE ADJUSTMENT

RECORD OF SURVEY

LANDS OF CARAVELLI
2901 OR 307
BEING PORTION OF LOT 1 9 R.M. 79 AND
LANDS OF SAKELLARIOU
D.N. 91-26484
CITY OF CORTE MADERA MARIN COUNTY CALIFORNIA

Anrig-Doyle

LICENSED LAND SURVEYORS CIVIL ENGINEERS
165 Helens Lane Mill Valley CA 94941 (415) 388-0087

SHEET 1 OF 1

SCALE: 1"=40' DRAWING NO. 94-2995

DATE: 10/10/95 A.P. 25-221-02 & 25-192-24

CAN No. 7988