SEE SHEET 2

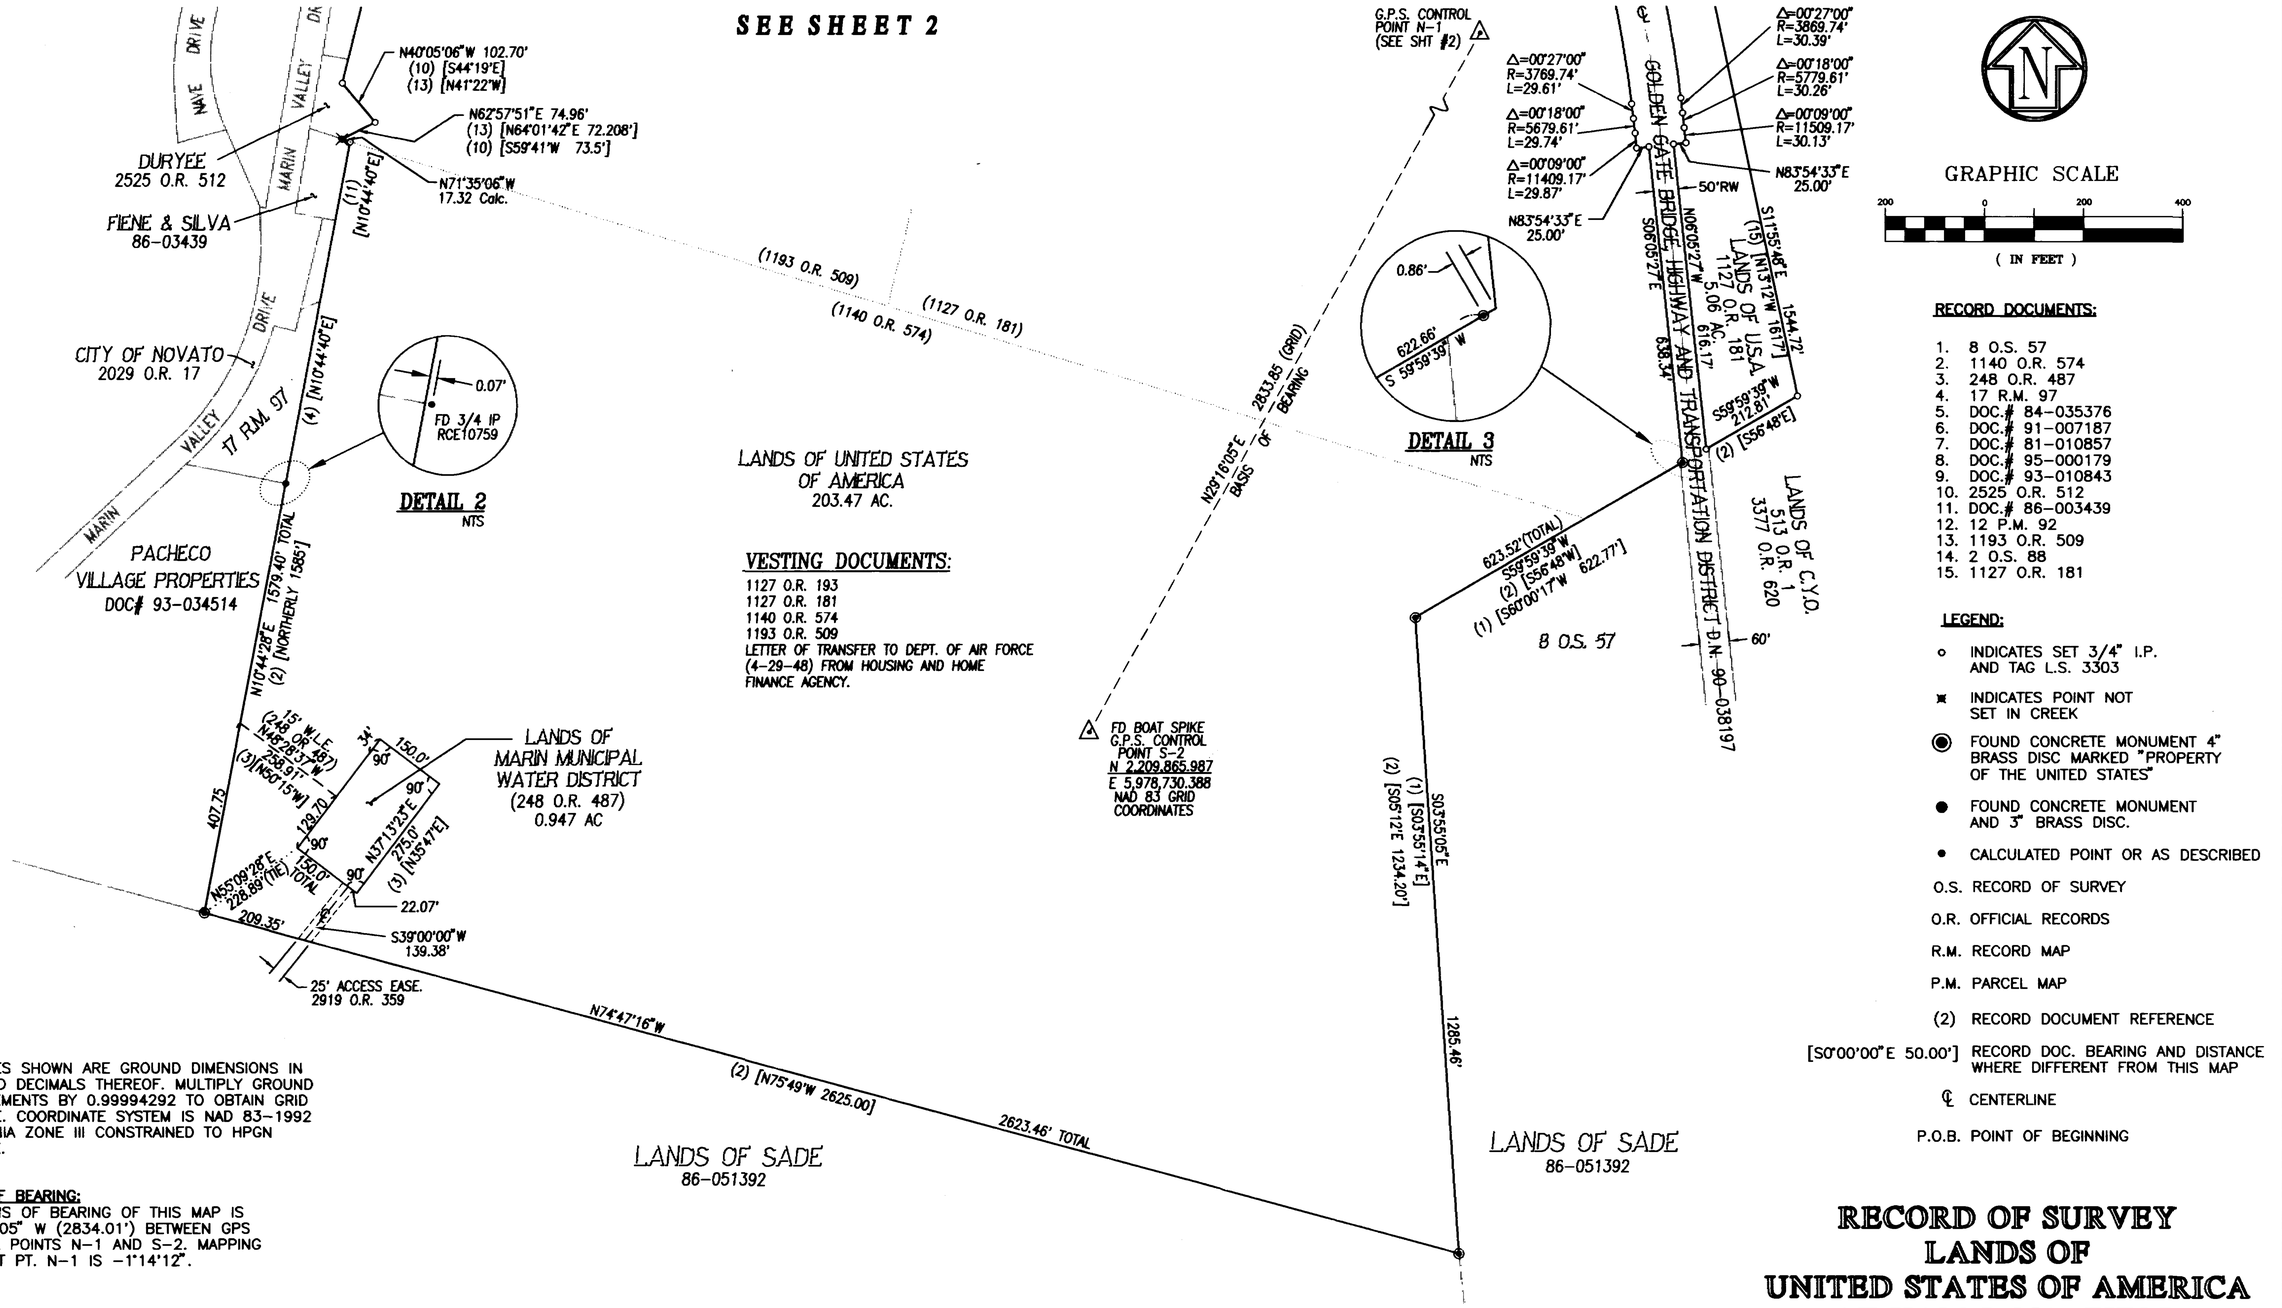

RECORD DOCUMENTS:

1. 8 O.S. 57
2. 1140 O.R. 574
3. 248 O.R. 487
4. 17 R.M. 97
5. DOC.# 84-035376
6. DOC.# 91-007187
7. DOC.# 81-010857
8. DOC.# 95-000179
9. DOC.# 93-010843
10. 2525 O.R. 512
11. DOC.# 86-003439
12. 12 P.M. 92
13. 1193 O.R. 509
14. 2 O.S. 88
15. 1127 O.R. 181

LEGEND:

- ○ INDICATES SET 3/4" I.P. AND TAG L.S. 3303
- ✖ INDICATES POINT NOT SET IN CREEK
- ◉ FOUND CONCRETE MONUMENT 4" BRASS DISC MARKED "PROPERTY OF THE UNITED STATES"
- ● FOUND CONCRETE MONUMENT AND 3" BRASS DISC.
- • CALCULATED POINT OR AS DESCRIBED
- O.S. RECORD OF SURVEY
- O.R. OFFICIAL RECORDS
- R.M. RECORD MAP
- P.M. PARCEL MAP
- (2) RECORD DOCUMENT REFERENCE
- [S0°00'00"E 50.00'] RECORD DOC. BEARING AND DISTANCE WHERE DIFFERENT FROM THIS MAP
- ℄ CENTERLINE
- P.O.B. POINT OF BEGINNING

NOTE:
DISTANCES SHOWN ARE GROUND DIMENSIONS IN FEET AND DECIMALS THEREOF. MULTIPLY GROUND MEASUREMENTS BY 0.99994292 TO OBTAIN GRID DISTANCE. COORDINATE SYSTEM IS NAD 83-1992 CALIFORNIA ZONE III CONSTRAINED TO HPGN PT. 04JE.

BASIS OF BEARING:
THE BASIS OF BEARING OF THIS MAP IS S 29°16'05" W (2834.01') BETWEEN GPS CONTROL POINTS N-1 AND S-2. MAPPING ANGLE AT PT. N-1 IS -1°14'12".

VESTING DOCUMENTS:
1127 O.R. 193
1127 O.R. 181
1140 O.R. 574
1193 O.R. 509
LETTER OF TRANSFER TO DEPT. OF AIR FORCE (4-29-48) FROM HOUSING AND HOME FINANCE AGENCY.

RECORD OF SURVEY
LANDS OF UNITED STATES OF AMERICA AT HAMILTON FIELD

CITY OF NOVATO COUNTY OF MARIN CALIFORNIA
JANUARY 1997 SCALE: 1"=200'

SURVEYOR'S STATEMENT:

THIS MAP CORRECTLY REPRESENTS A SURVEY MADE BY ME OR UNDER MY DIRECTION IN CONFORMANCE WITH THE REQUIREMENTS OF THE LAND SURVEYORS' ACT AT THE REQUEST OF U. S. NAVY IN JANUARY, 1997.

JOHN L. S. WOOLEY
L.S. No. 5303
LICENSE EXPIRATION DATE 6/30/2000

COUNTY SURVEYOR'S STATEMENT:

THIS MAP HAS BEEN EXAMINED IN ACCORDANCE WITH SECTION 8766 OF THE LAND SURVEYORS' ACT THIS 10TH DAY OF MARCH, 1997.

REGISTERED PROFESSIONAL ENGINEER JOHN M. WOOLEY No. 26450 CIVIL STATE OF CALIFORNIA

MEHDI HADJD SADJADI
COUNTY SURVEYOR
26450
(or R.C.E. No.
LICENSE EXPIRATION DATE 8-31-2000
BY DEPUTY

RECORDER'S STATEMENT:

FILED THIS 18th DAY OF March, 1997, AT 4:10 P.M.
IN BOOK 36 OF SURVEYS AT PAGE 11,
AT THE REQUEST OF MARIN CO. PUBLIC WORKS.
Serial No. 97-013477
Fee: $10.00

Joan C. Thayer
COUNTY RECORDER
BY DEPUTY

A.P.#155-010-02,07,36,72,75; 155-020-01,50 & 155-180-30

CSW [St]² CSW/STUBER-STROEH ENGINEERING GROUP, INC.
CONSULTING ENGINEERS
790 DeLong Ave., Novato, CA. 94945-3246
(415) 892-4763 FAX (415) 892-4502

SHEET 1 OF 2

© 1997

4100600\ROS1
B-1526.1

Can No. 8001

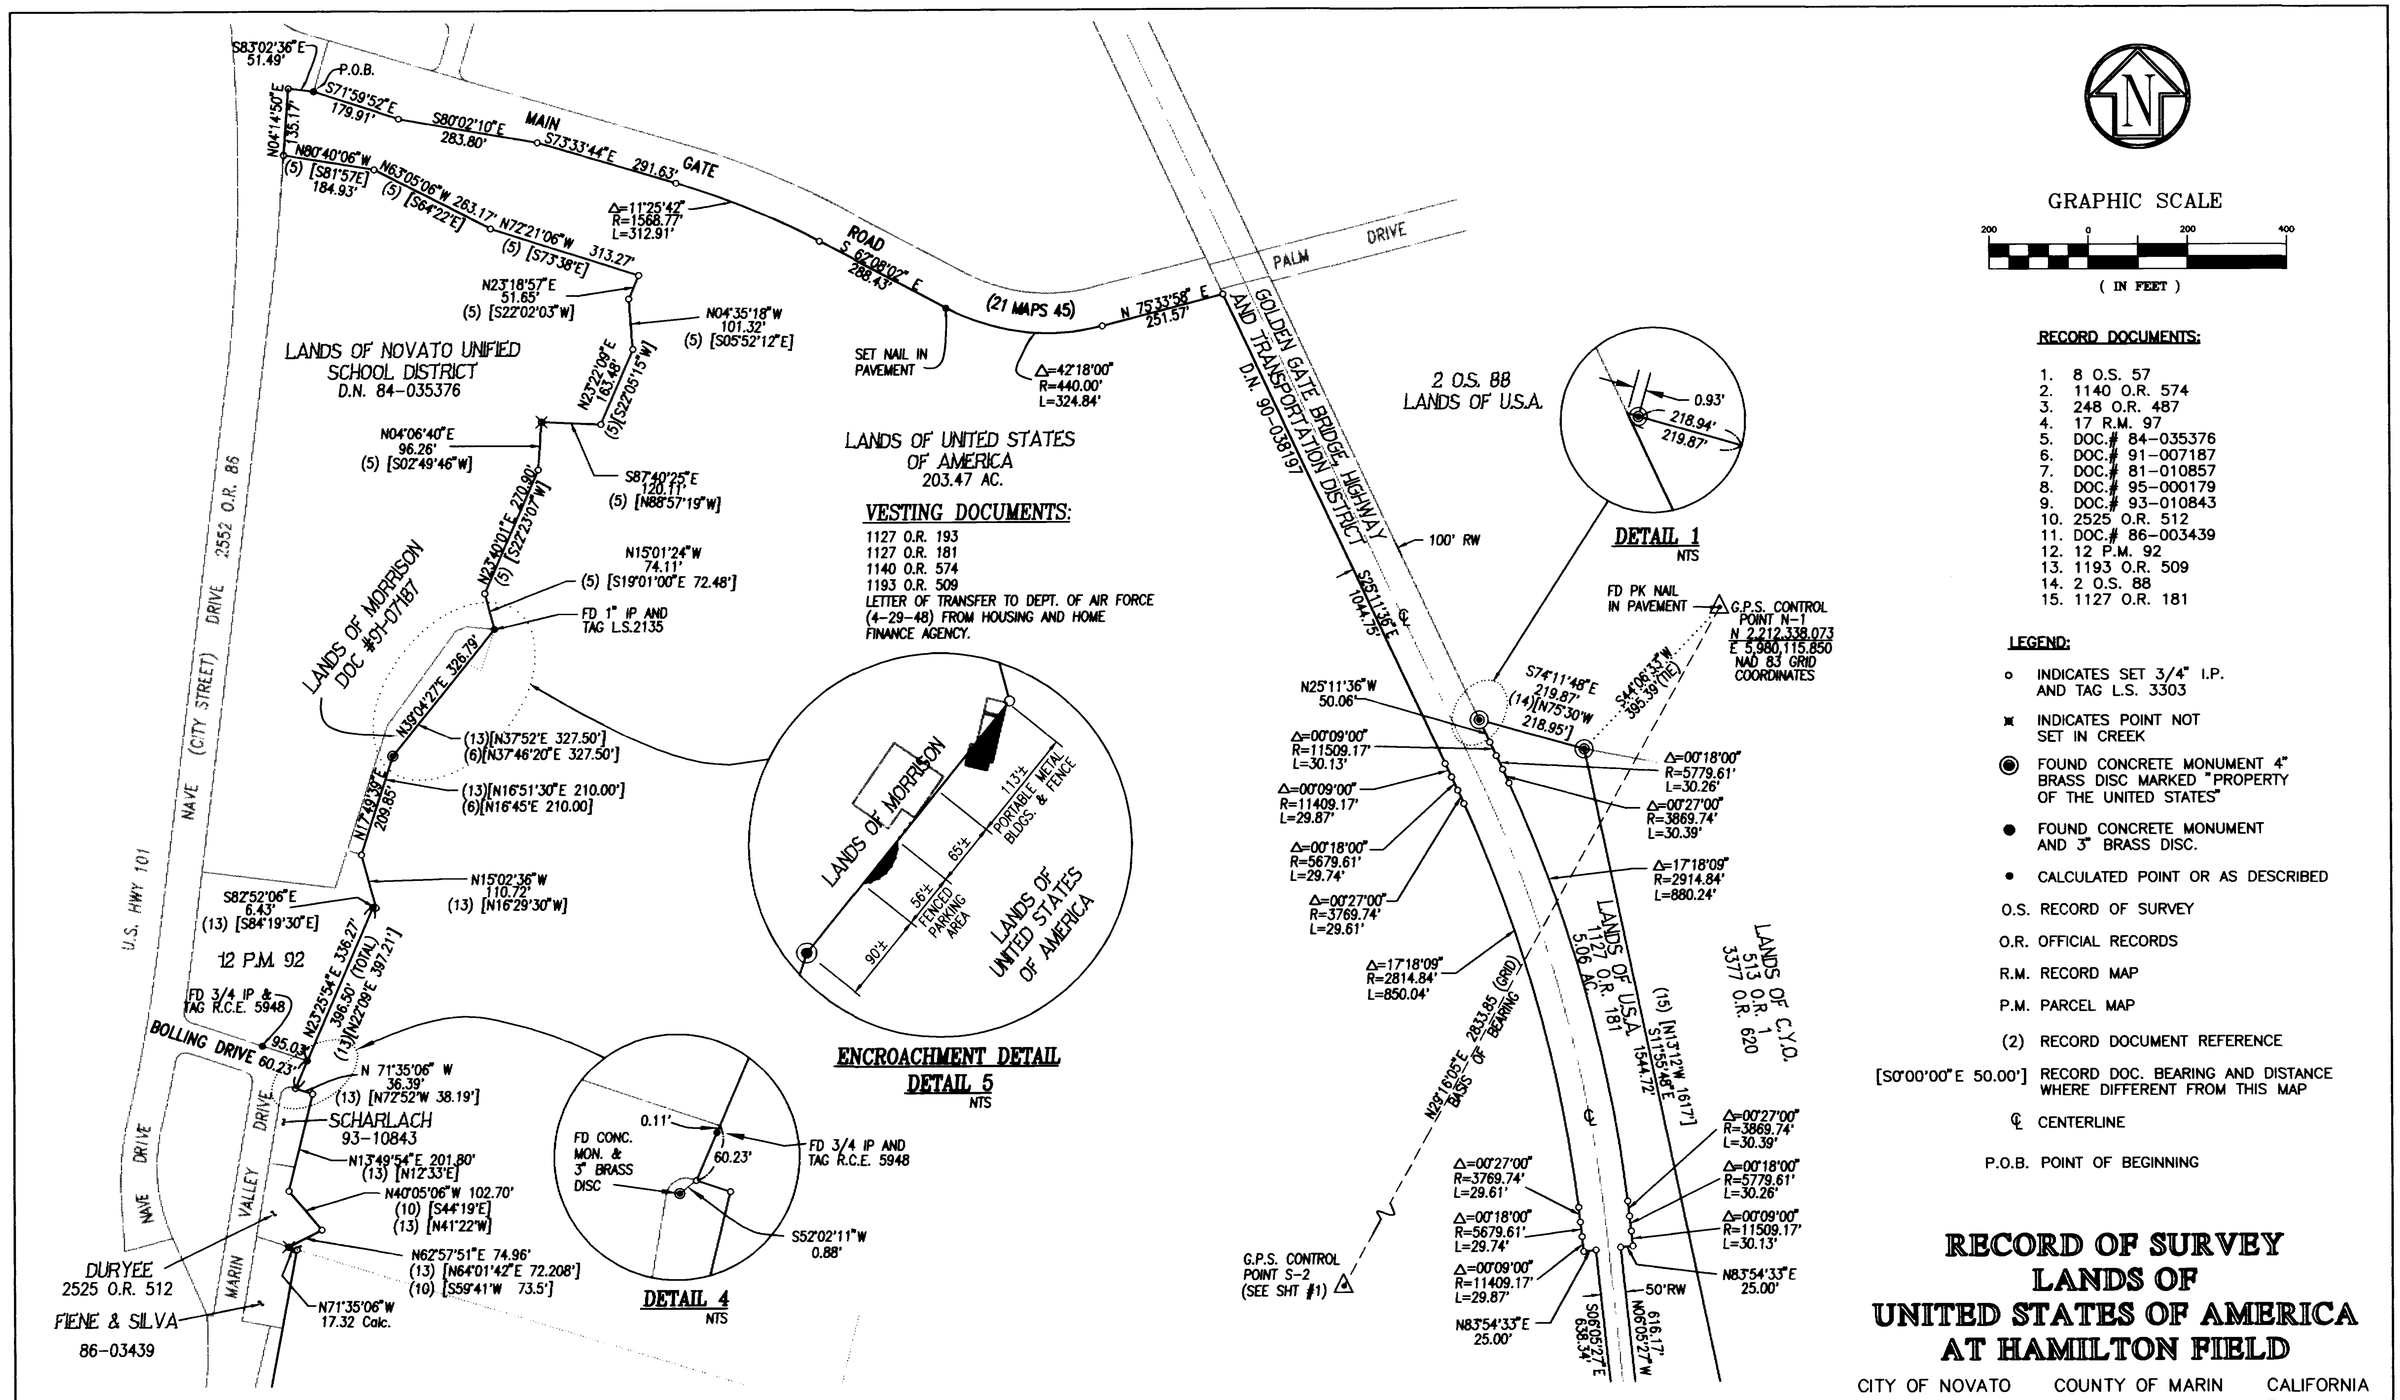

GRAPHIC SCALE

200 0 200 400

(IN FEET)

RECORD DOCUMENTS:

1. 8 O.S. 57
2. 1140 O.R. 574
3. 248 O.R. 487
4. 17 R.M. 97
5. DOC.# 84-035376
6. DOC.# 91-007187
7. DOC.# 81-010857
8. DOC.# 95-000179
9. DOC.# 93-010843
10. 2525 O.R. 512
11. DOC.# 86-003439
12. 12 P.M. 92
13. 1193 O.R. 509
14. 2 O.S. 88
15. 1127 O.R. 181

LEGEND:

- o INDICATES SET 3/4" I.P. AND TAG L.S. 3303
- ✖ INDICATES POINT NOT SET IN CREEK
- ◉ FOUND CONCRETE MONUMENT 4" BRASS DISC MARKED "PROPERTY OF THE UNITED STATES"
- ● FOUND CONCRETE MONUMENT AND 3" BRASS DISC.
- • CALCULATED POINT OR AS DESCRIBED
- O.S. RECORD OF SURVEY
- O.R. OFFICIAL RECORDS
- R.M. RECORD MAP
- P.M. PARCEL MAP
- (2) RECORD DOCUMENT REFERENCE
- [S0°00'00"E 50.00'] RECORD DOC. BEARING AND DISTANCE WHERE DIFFERENT FROM THIS MAP
- ℄ CENTERLINE
- P.O.B. POINT OF BEGINNING

RECORD OF SURVEY
LANDS OF
UNITED STATES OF AMERICA
AT HAMILTON FIELD

CITY OF NOVATO COUNTY OF MARIN CALIFORNIA

JANUARY 1997 SCALE: 1"=200'

NOTE:
DISTANCES SHOWN ARE GROUND DIMENSIONS IN FEET AND DECIMALS THEREOF. MULTIPLY GROUND MEASUREMENTS BY 0.99994292 TO OBTAIN GRID DISTANCE. COORDINATE SYSTEM IS NAD 83-1992 CALIFORNIA ZONE III CONSTRAINED TO HPGN PT. 04JE.

BASIS OF BEARING:
THE BASIS OF BEARING OF THIS MAP IS S 29°16'05" W (2834.01') BETWEEN GPS CONTROL POINTS N-1 AND S-2. MAPPING ANGLE AT PT. N-1 IS -1°14'12".

SEE SHEET 1

CSW [St]² CSW/STUBER-STROEH ENGINEERING GROUP, INC.
CONSULTING ENGINEERS
790 DeLong Ave., Novato, CA. 94945-3246
(415) 892-4763 FAX (415) 892-4502

© 1997

4100600\ROS2
B-1526.2