**SURVEYOR'S STATEMENT**

THIS MAP CORRECTLY REPRESENTS A SURVEY MADE BY ME OR UNDER MY DIRECTION IN CONFORMANCE WITH THE REQUIREMENTS OF THE LAND SURVEYOR'S ACT AT THE REQUEST OF RICHARD A. SMITH IN MARCH 1997.

Michael A. Brogan

MICHAEL A. BROGAN LS 5767 EXP 6-30-00

LICENSED LAND SURVEYOR — MICHAEL BROGAN — EXP. 6-30-00 — No. 5767 — STATE OF CALIFORNIA

**RECORDER'S CERTIFICATE**

FILED THIS 29TH DAY OF JULY, 1997

AT 11:40 A.M. IN BOOK 36 OF SURVEYS

AT PAGE 52, AT THE REQUEST OF MARIN COUNTY DEPARTMENT OF PUBLIC WORKS

FEE 7.00 SERIAL NO. 97-040311

Joan C. Thayer

COUNTY RECORDER

Andrea Baly

DEPUTY

**COUNTY SURVEYOR'S STATEMENT**

THIS MAP HAS BEEN EXAMINED IN ACCORDANCE WITH SECTION 8766 OF THE LAND SURVEYOR'S ACT THIS 18th DAY OF JULY, 1997

MEHDI MADJD SADJADI — R. Beaumont

COUNTY SURVEYOR — DEPUTY

REGISTERED PROFESSIONAL ENGINEER — ROBERT DARRELL BEAUMONT — No. C 39212 — Exp. 3-31-2000 — CIVIL — STATE OF CALIFORNIA

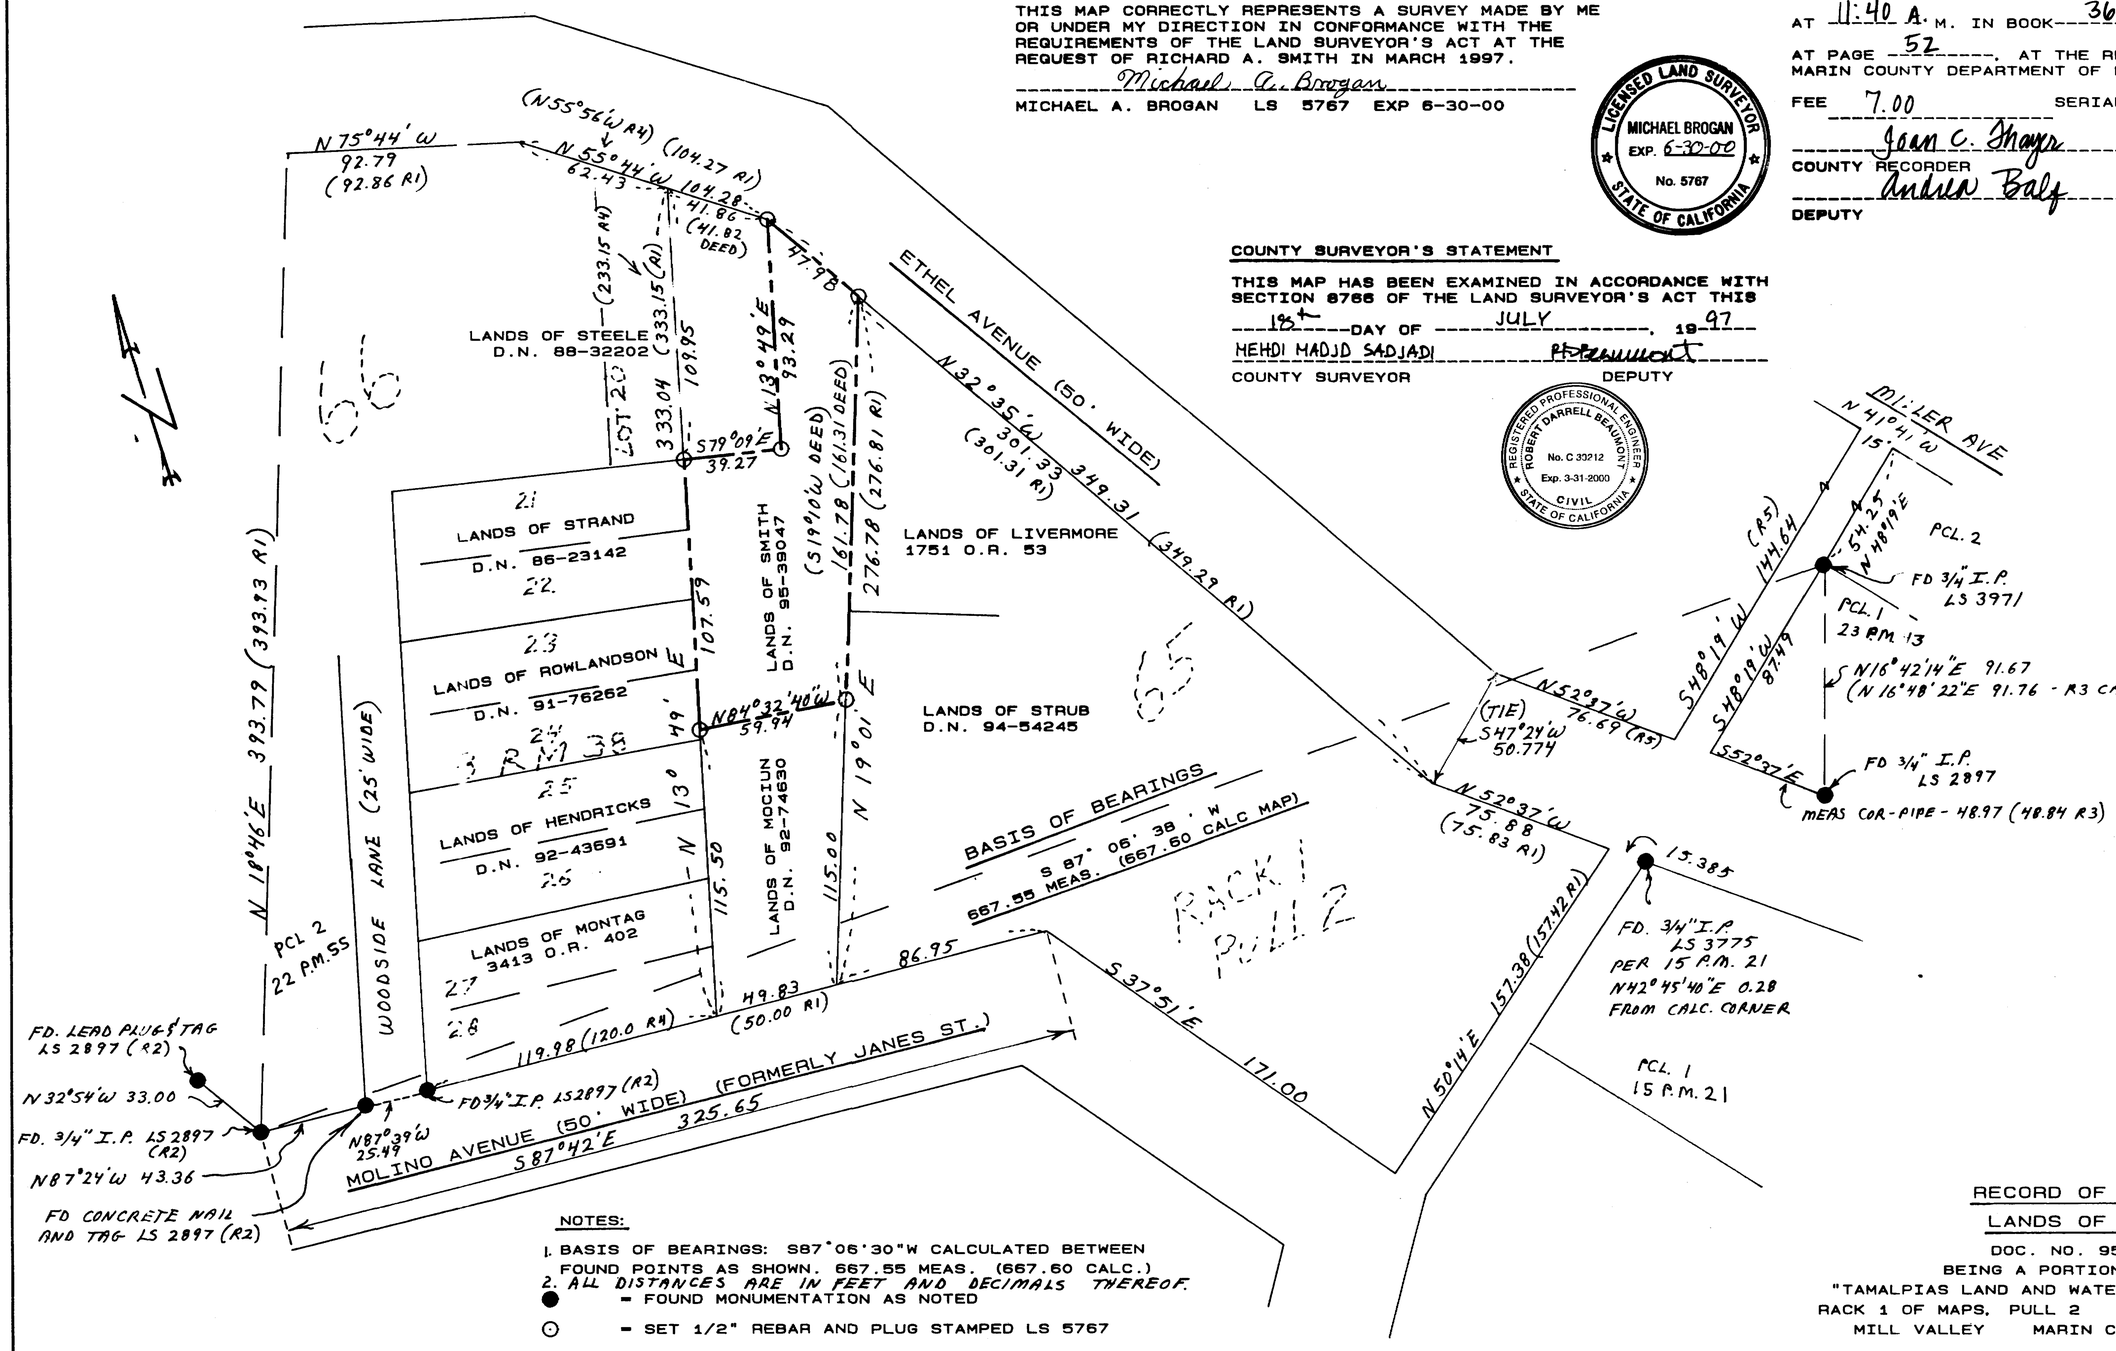


**NOTES:**

1. BASIS OF BEARINGS: S87°06'30"W CALCULATED BETWEEN FOUND POINTS AS SHOWN. 667.55 MEAS. (667.60 CALC.)
2. ALL DISTANCES ARE IN FEET AND DECIMALS THEREOF.

● = FOUND MONUMENTATION AS NOTED

⊙ = SET 1/2" REBAR AND PLUG STAMPED LS 5767

R1 = RACK 1 PULL 2
R2 = 22 P.M. 55
R3 = 23 P.M. 43
R4 = 3 R.M. 38
R5 = COMSTOCK ENGINEERING, Job #1969 ON FILE THIS OFFICE

**RECORD OF SURVEY**

**LANDS OF SMITH**

DOC. NO. 95-39047
BEING A PORTION OF LOT 66
"TAMALPIAS LAND AND WATER COMPANY MAP NO. 5"
RACK 1 OF MAPS, PULL 2 MARIN COUNTY RECORDS
MILL VALLEY MARIN COUNTY CALIFORNIA

M. BROGAN AND ASSOCIATES, INC.
319 MILLER AVENUE MILL VALLEY CA 94941
JOB NO. 5299 MARCH 1997
SHEET ONE OF ONE SCALE: 1" = 40'

APN 28-214-29

CW No. 8053