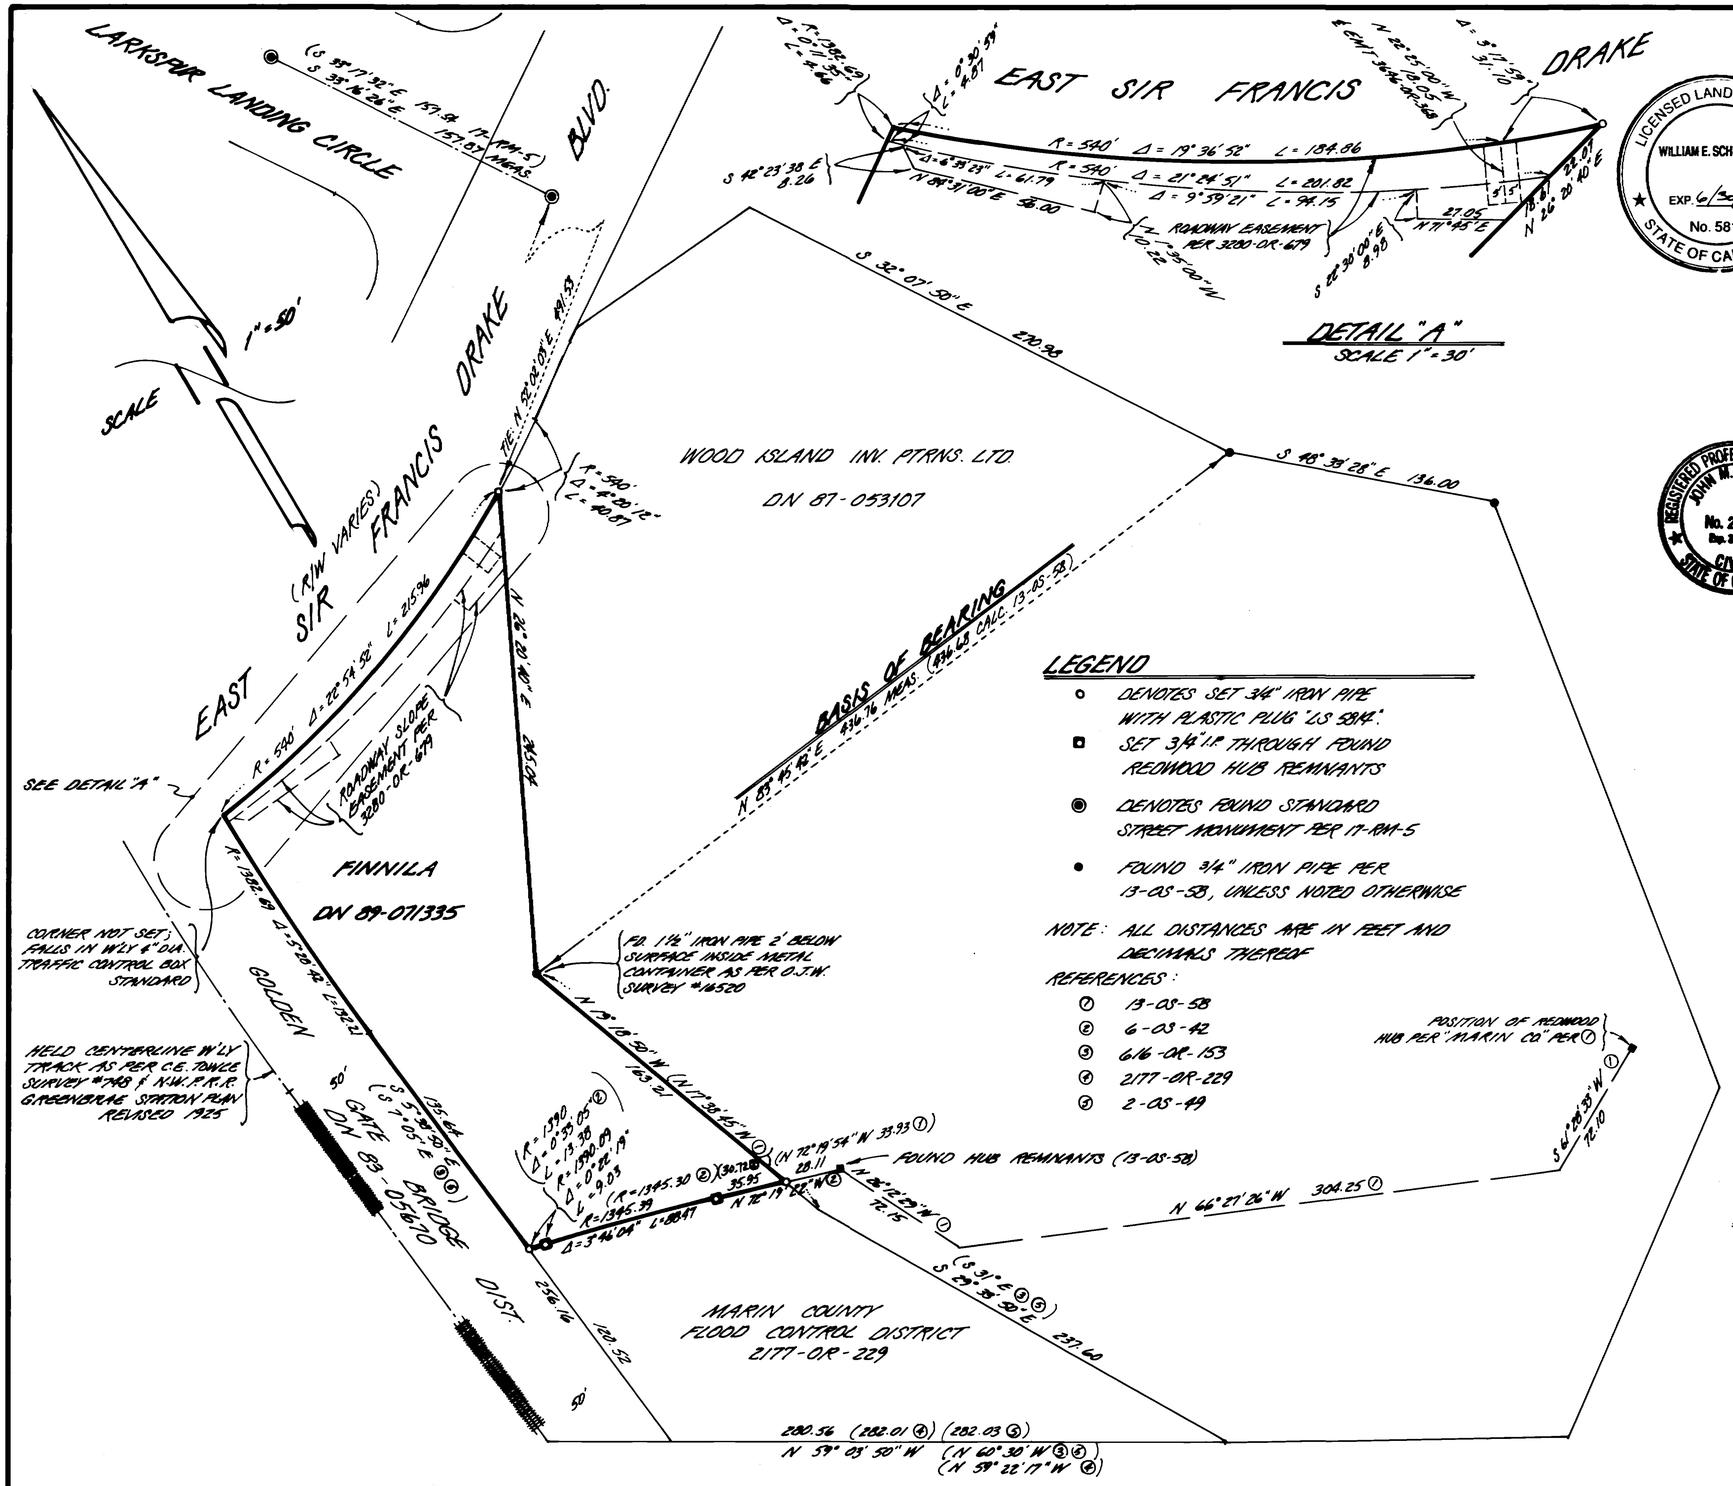

LEGEND

- ○ DENOTES SET ¾" IRON PIPE WITH PLASTIC PLUG "LS 5814".
- ▫ SET 3/4" I.P. THROUGH FOUND REDWOOD HUB REMNANTS
- ◉ DENOTES FOUND STANDARD STREET MONUMENT PER 17-RM-5
- • FOUND ¾" IRON PIPE PER 13-05-58, UNLESS NOTED OTHERWISE

NOTE: ALL DISTANCES ARE IN FEET AND DECIMALS THEREOF

REFERENCES:

① 13-05-58
② 6-03-42
③ 616-OR-153
④ 2177-OR-229
⑤ 2-05-49

AP #18-172-16

SURVEYOR'S STATEMENT

THIS MAP CORRECTLY REPRESENTS A SURVEY MADE BY ME OR UNDER MY DIRECTION IN CONFORMANCE WITH THE REQUIREMENTS OF THE LAND SURVEYORS ACT AT THE REQUEST OF MRS. ALFRED FINNILA IN FEBRUARY 1993.

LICENSED LAND SURVEYOR — WILLIAM E. SCHROEDER — EXP. 6/30/2000 — No. 5814 — STATE OF CALIFORNIA

SIGNED: William Schroeder
WILLIAM SCHROEDER – LS 5814

COUNTY SURVEYOR'S STATEMENT

THIS MAP HAS BEEN EXAMINED IN ACCORDANCE WITH SECTION 8766 OF THE LAND SURVEYORS ACT THIS 30TH DAY OF JULY 1997.

REGISTERED PROFESSIONAL ENGINEER — JOHN M. WOOLEY — No. 26450 — Exp. 3-31-99 — CIVIL — STATE OF CALIFORNIA

MEHDI MAJID SADJADI
COUNTY SURVEYOR

BY DEPUTY: John M. Wooley

RECORDER'S STATEMENT

FILED THIS 4TH DAY OF August 1997
AT 10:30 A M. IN BOOK 36 OF SURVEYS
AT PAGE 63 AT THE REQUEST OF:
MARIN COUNTY PUBLIC WORKS DEPT.
SERIAL Nº: 97-41656 FEE: $7.00

Joan C. Thayer
COUNTY RECORDER

BY DEPUTY: J. Olson

RECORD OF SURVEY

LANDS OF FINNILA, TR.
AS DESCRIBED IN
DOCUMENT Nº 89-0071335
MARIN COUNTY RECORDS
LARKSPUR
MARIN COUNTY CALIFORNIA
SURVEY Nº S-648

PREPARED BY
WILLIAM SCHROEDER & ASSOC.
1817 GRAND AVENUE
SAN RAFAEL CALIFORNIA

SHEET 1 OF 1

8064